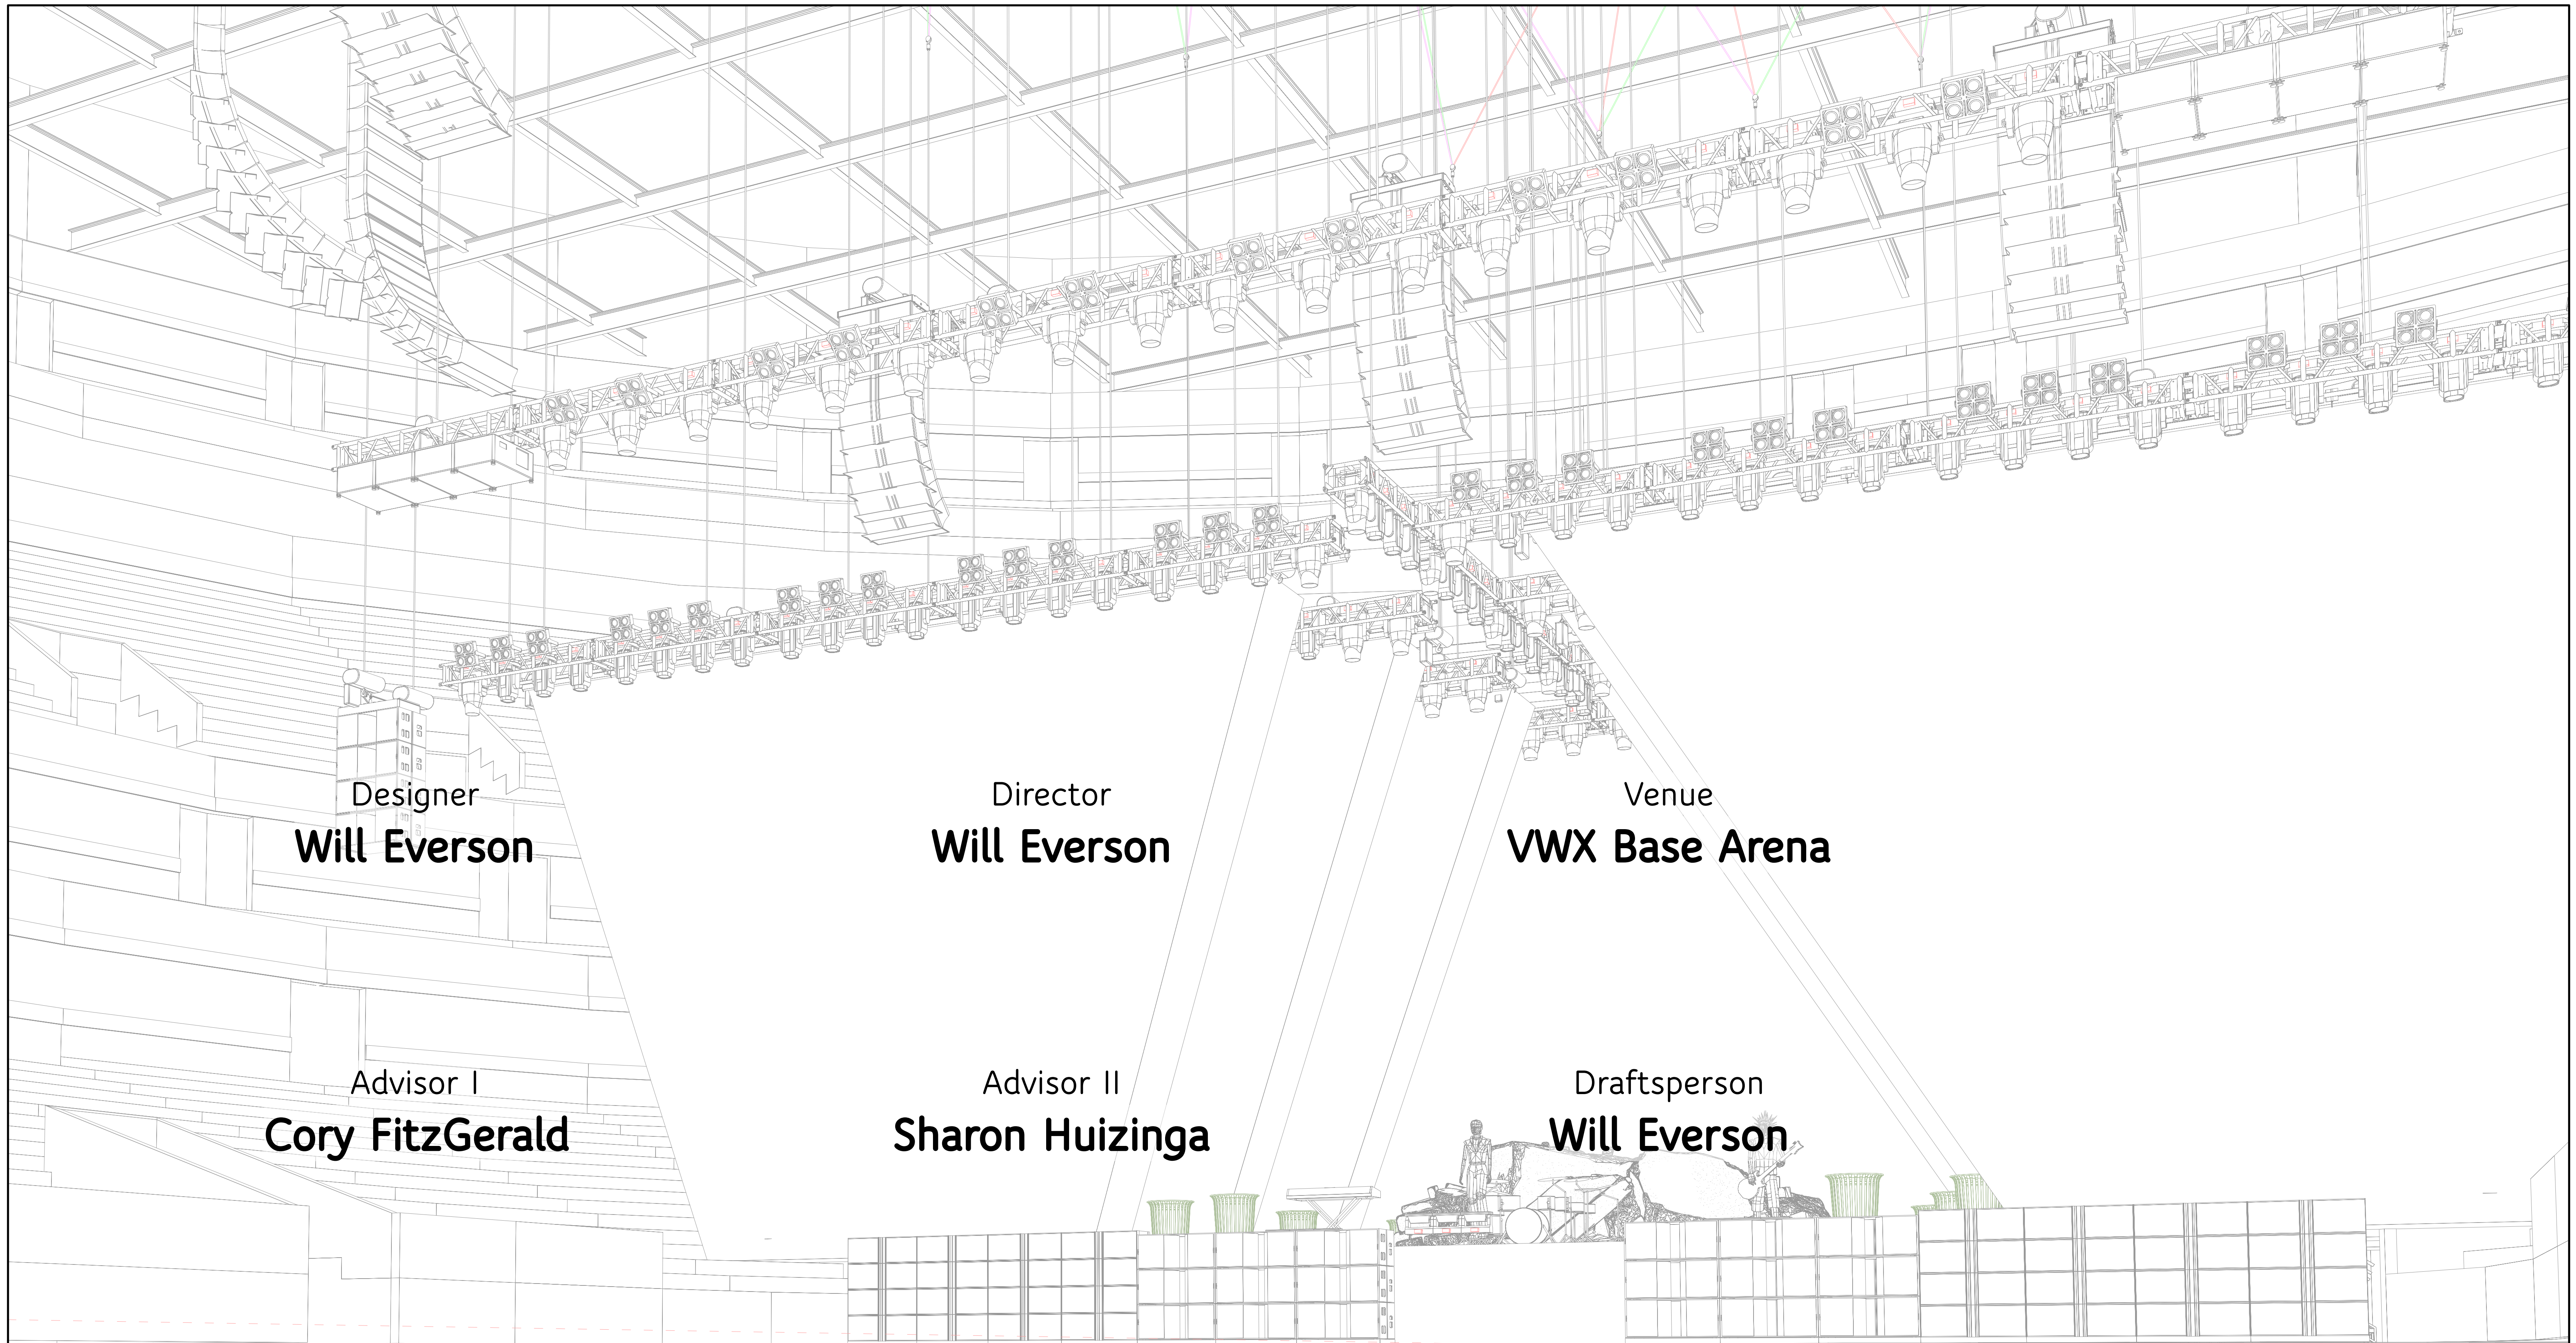




Designer
Will Everson

Director
Will Everson


Venue
VWX Base Arena


Advisor I
Cory FitzGerald

Advisor II
Sharon Huizinga












Draftsperson
Will Everson

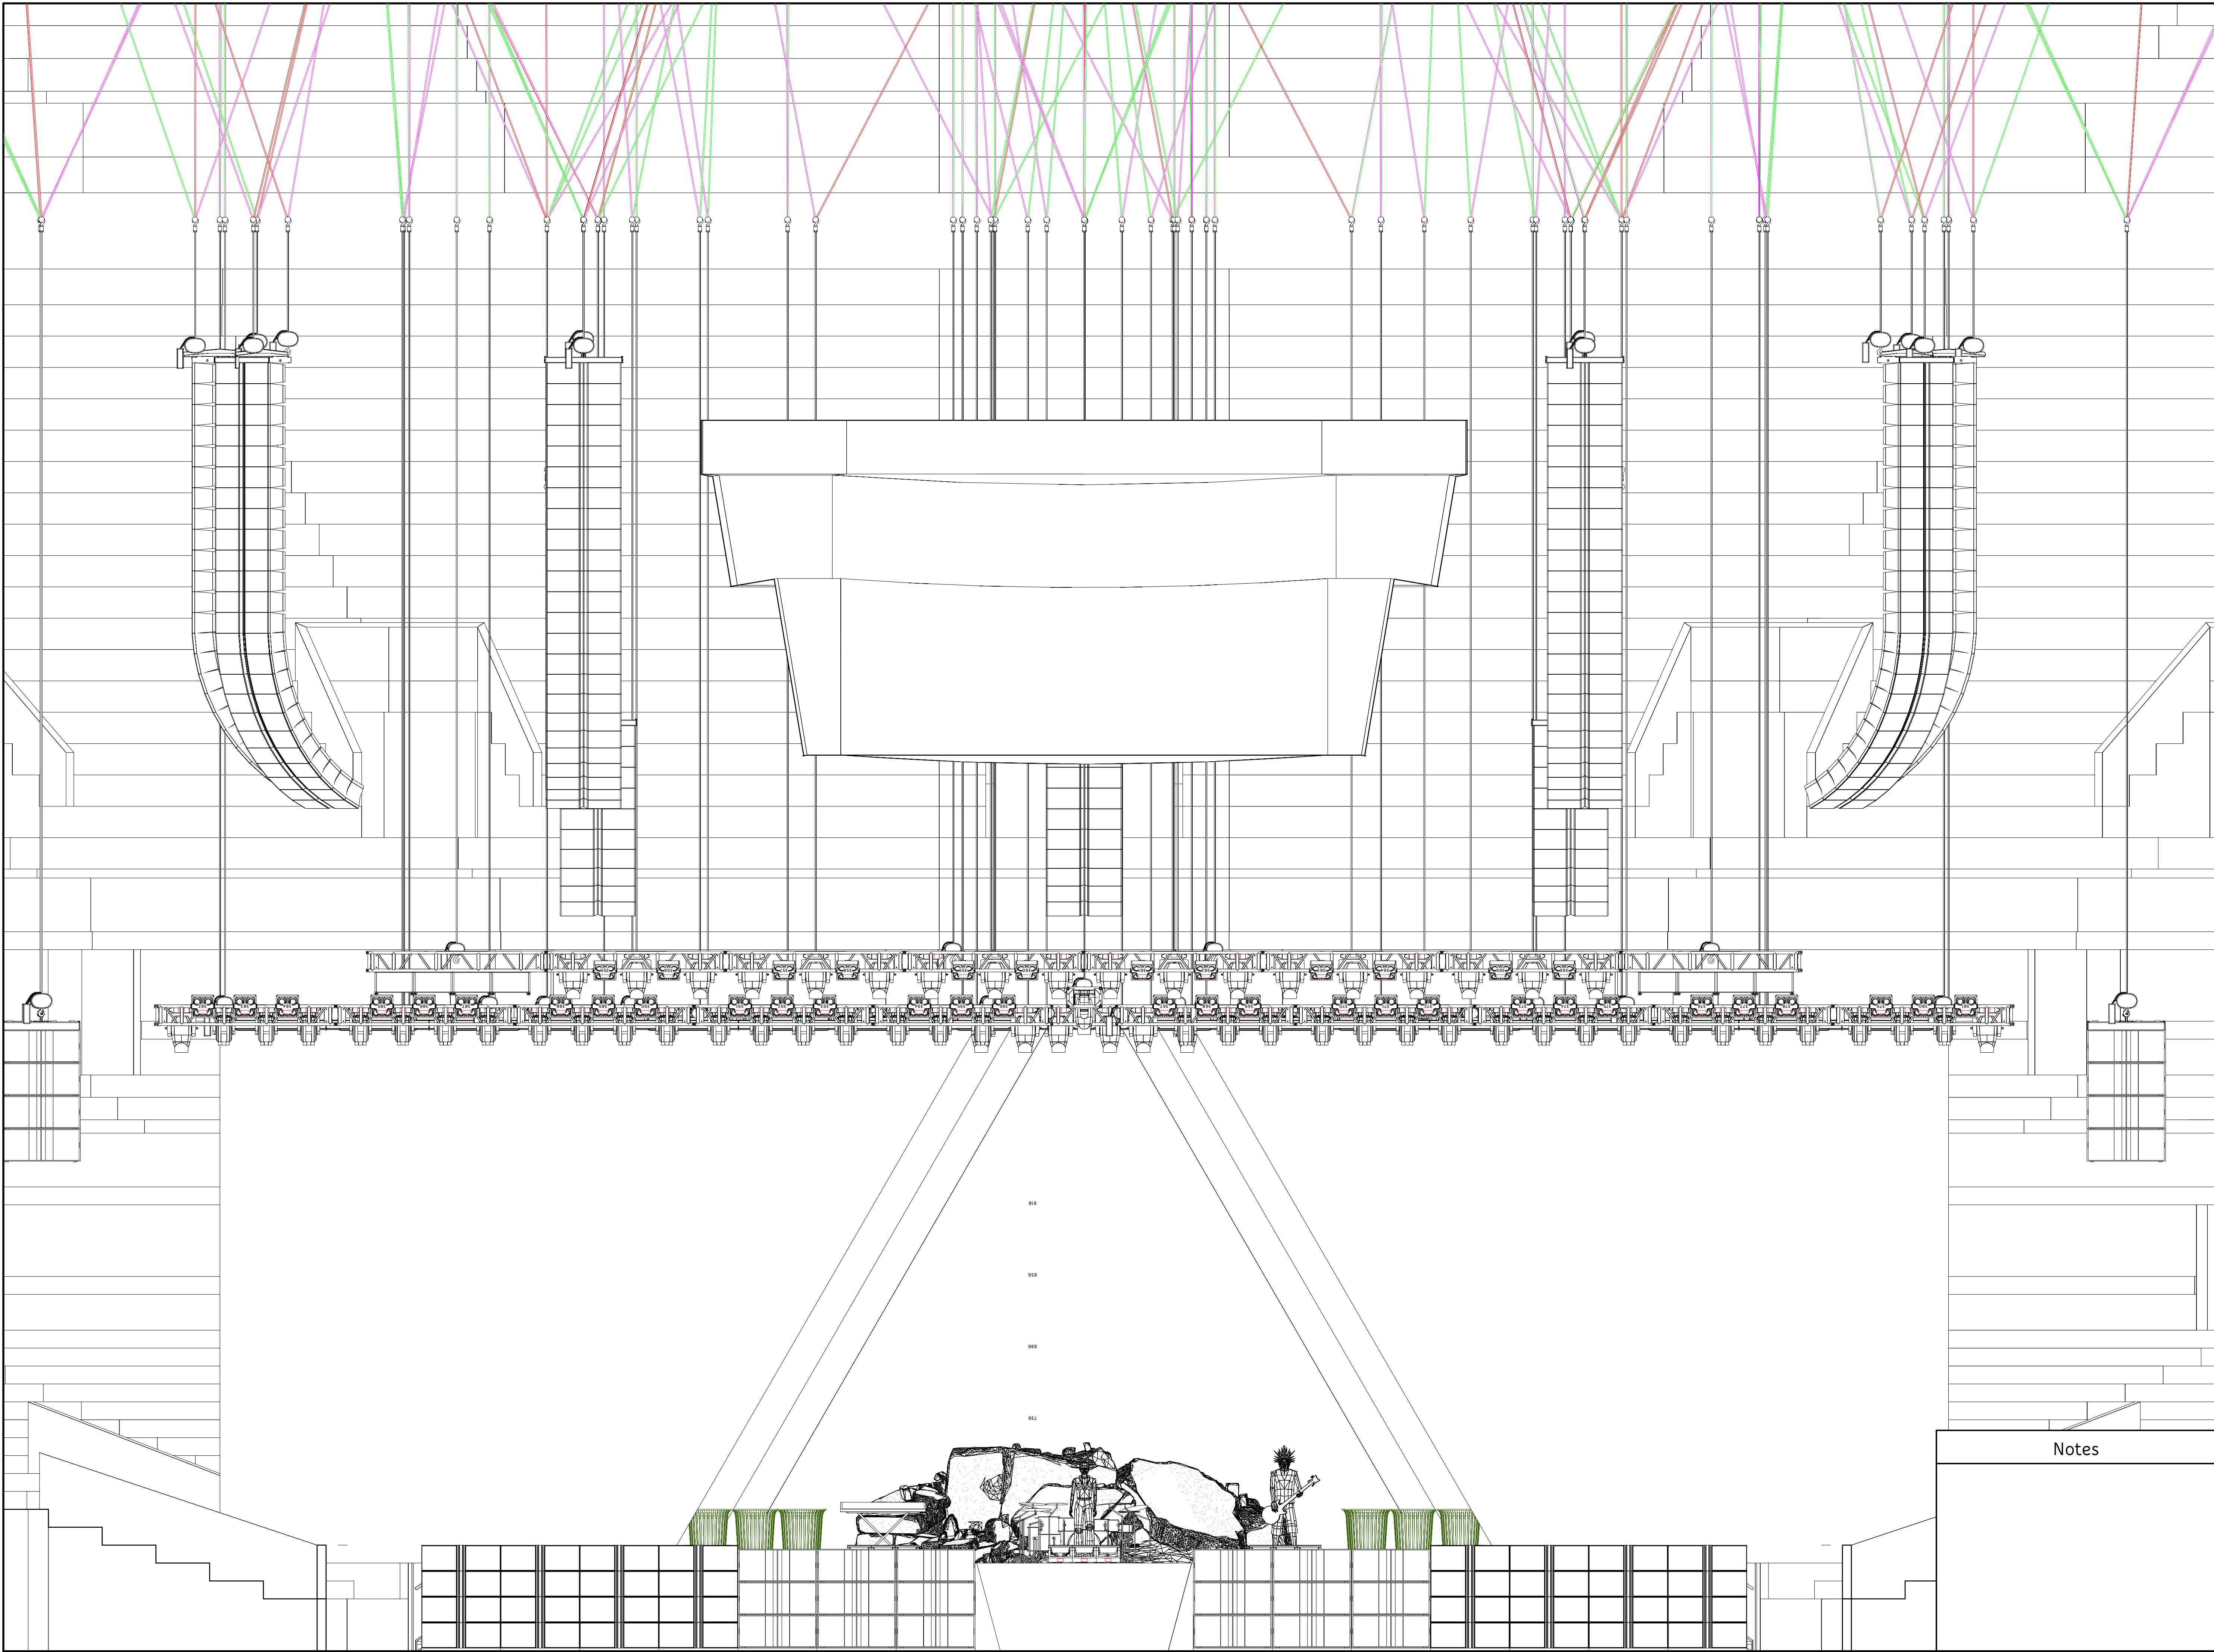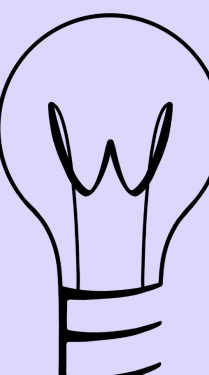
Date:
12/1/25
















Everson Lighting

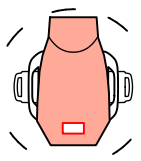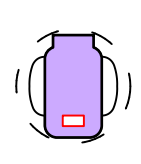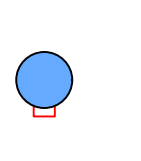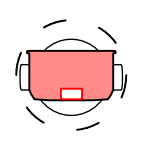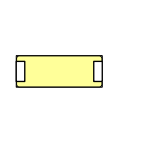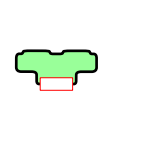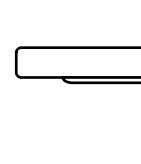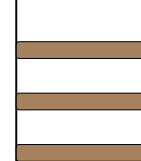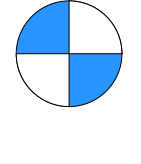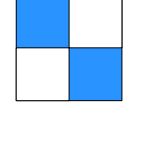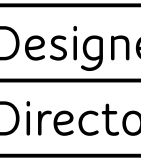
 Varilite VL3600IP 46 1000 W
 Ayrton Cobra 162 480 W
 Ayrton Kyalami 180 200 W
 GLP Impression X5 Maxx 20 1500 W
 Chauvet Color Strike M 153 870 W
 Chauvet Strike Array 4 42 247 W
 ChromaQ Colorforce II 72 46 800 W
 Barco UDX-4K32 8 2,900 W
 1 Ton CM Lodestar 51
 2 Ton CM Lodestar 20
 UniverAccess Elicat
 Typical
Scale: 1/4" = 1'
Draftsperson Will Everson
Designer Will Everson
Director Will Everson
Advisor I Cory FitzGerald
Advisor II Sharon Huizinga
Venue VWX Base Arena
Date: 12/1/25
Sheet Title: Front View
 2 / 11

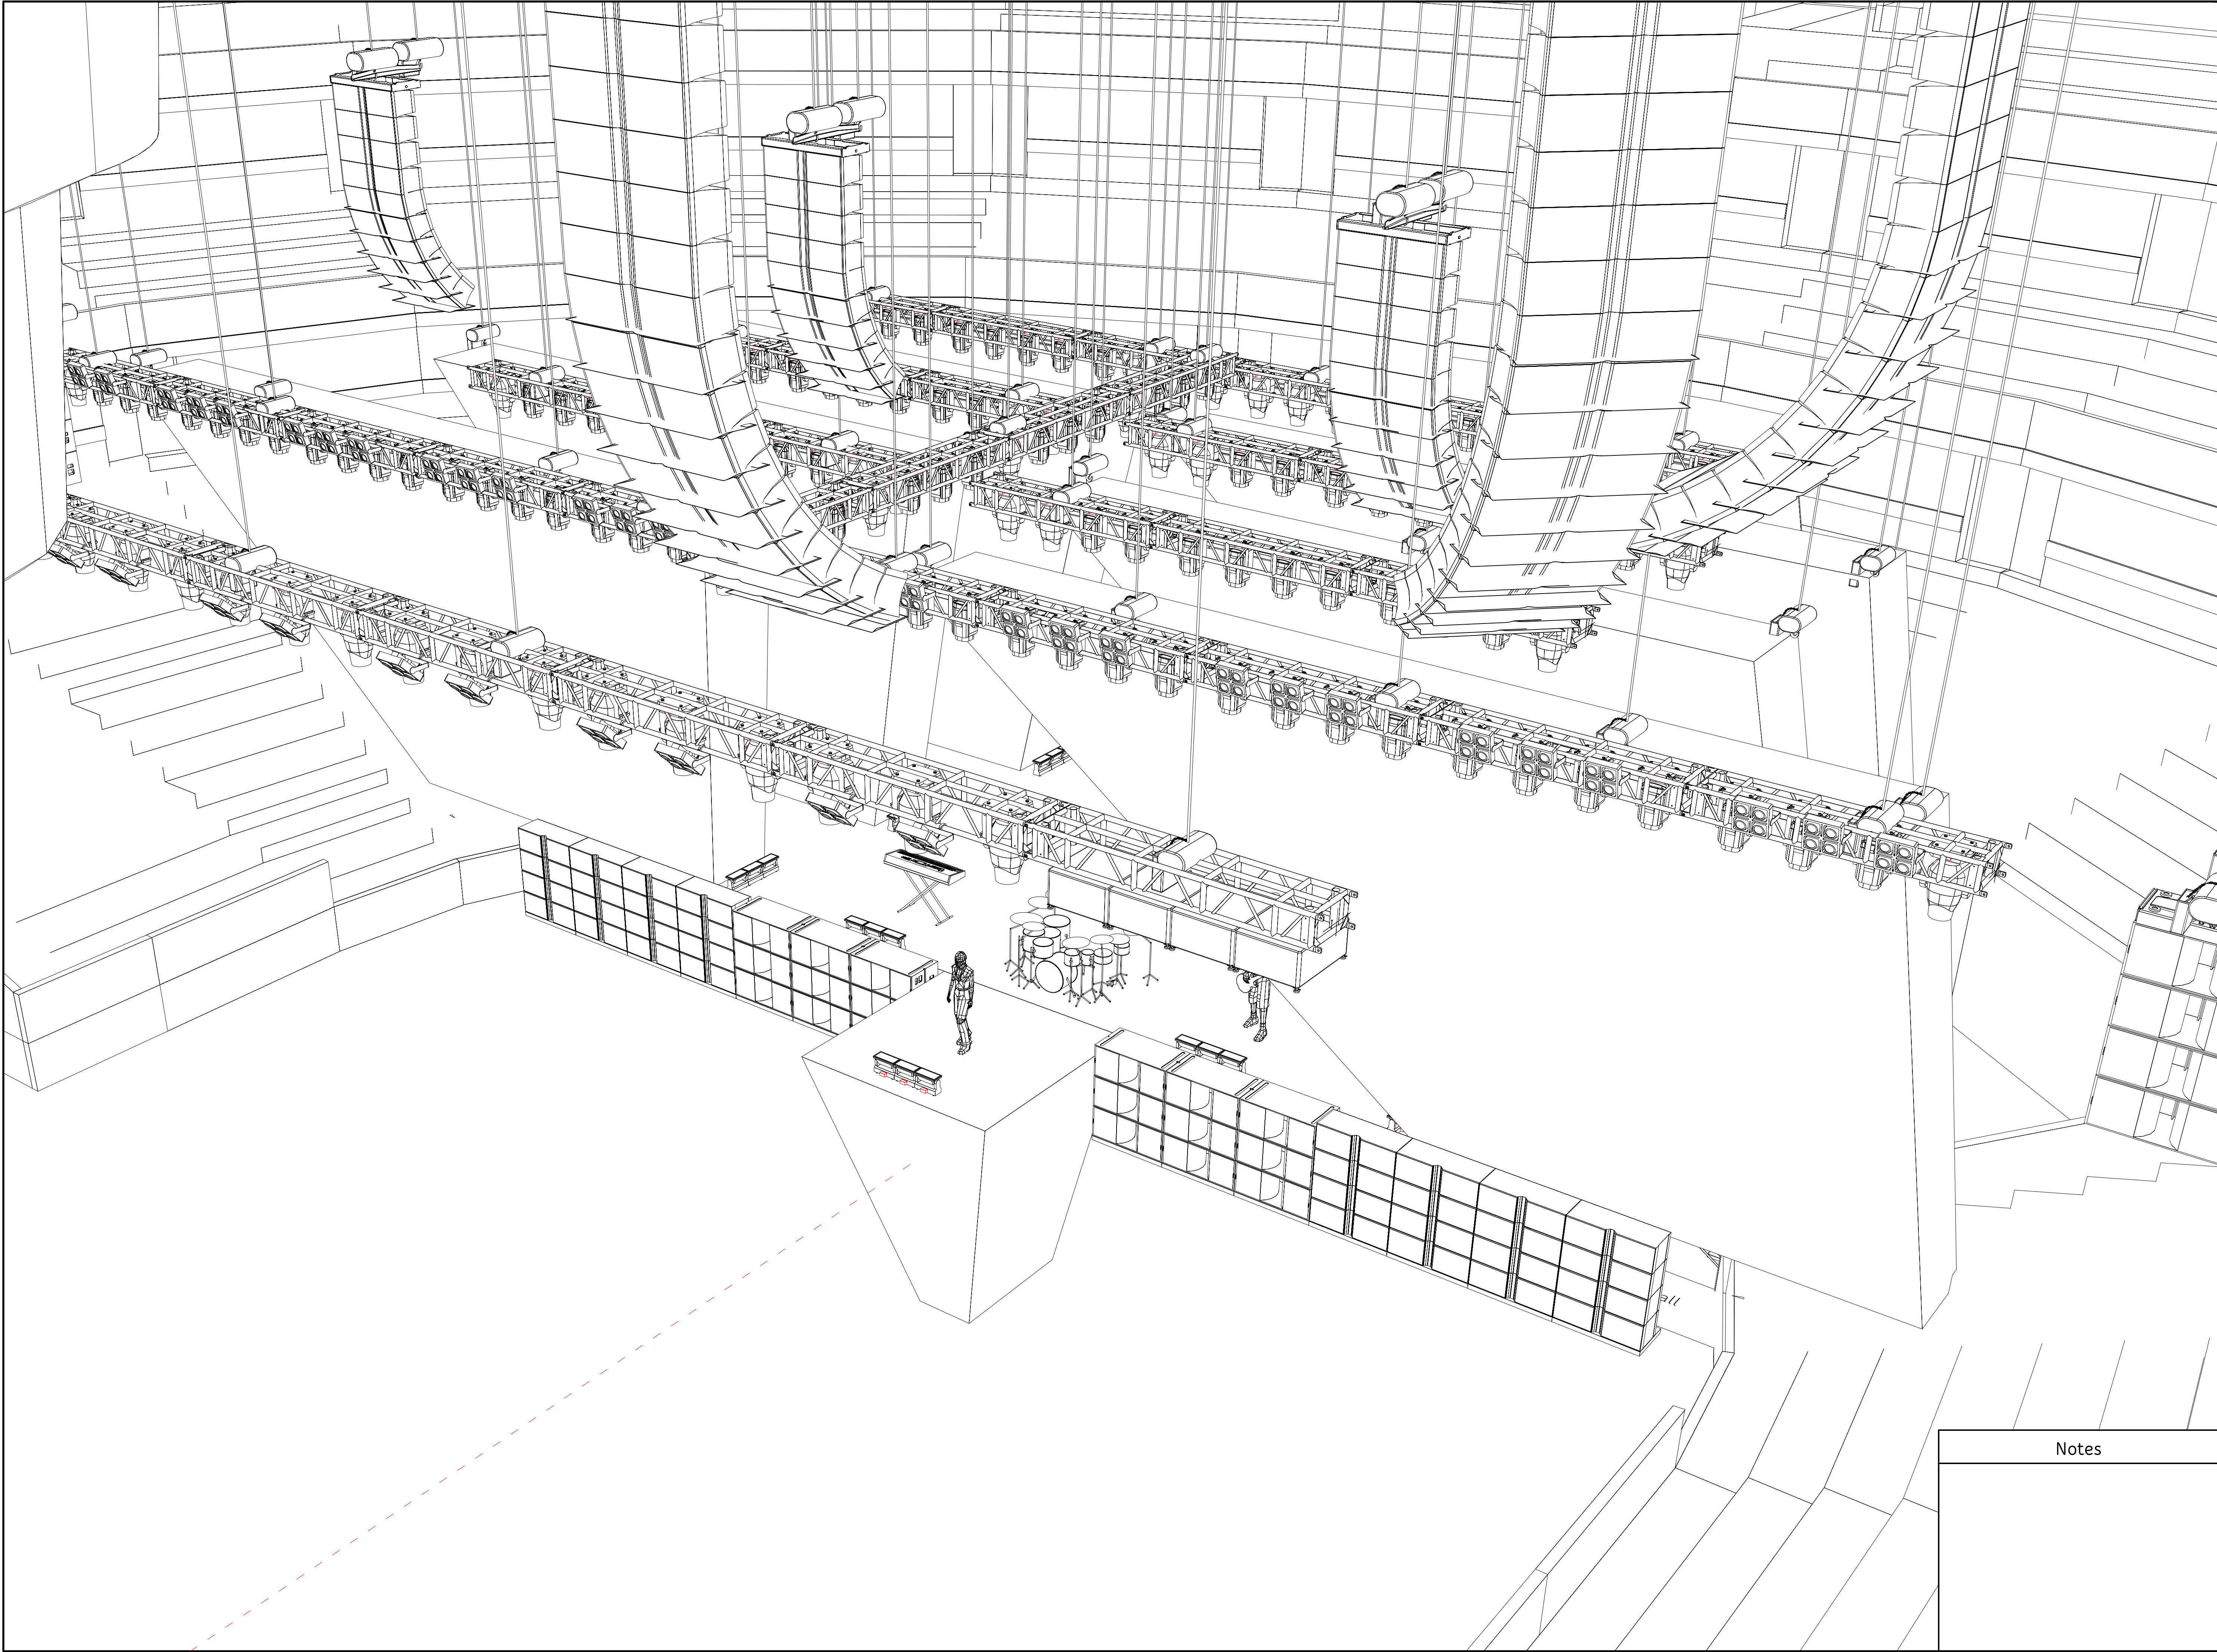










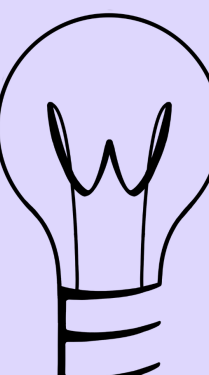



Everson
Lighting

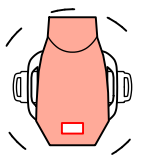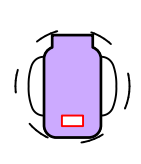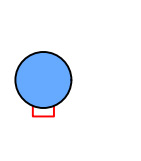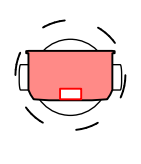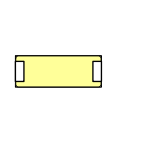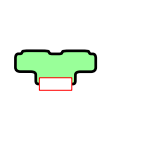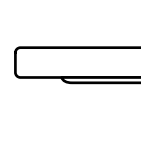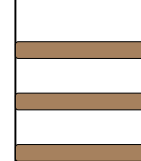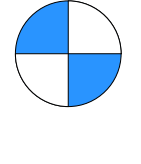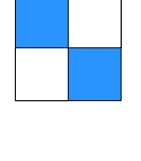	Varilite VL3600IP	1000 W
46		
	Ayrton Cobra	480 W
162		
	Ayrton Kyalami	200 W
180		
	GLP Impression X5 Maxx	1500 W
20		
	Chauvet Color Strike M	870 W
153		
	Chauvet Strike Array 4	247 W
42		
	ChromaQ Colorforce II 72	800 W
46		
	Barco UDX-4K32	2,900 W
8		
	1 Ton CM Lodestar	
51		
	2 Ton CM Lodestar	
20		
	Universe Address Fixtures	
Typical	Scale:	PERSPECTIVE
Draftsperson	Will Everson	
Designer	Will Everson	
Director	Will Everson	
Advisor I	Cory FitzGerald	
Advisor II	Sharon Huizinga	
Venue	VWX Base Arena	
Date:	12/1/25	
Sheet Title:	Isometric View	
mos def	3	11

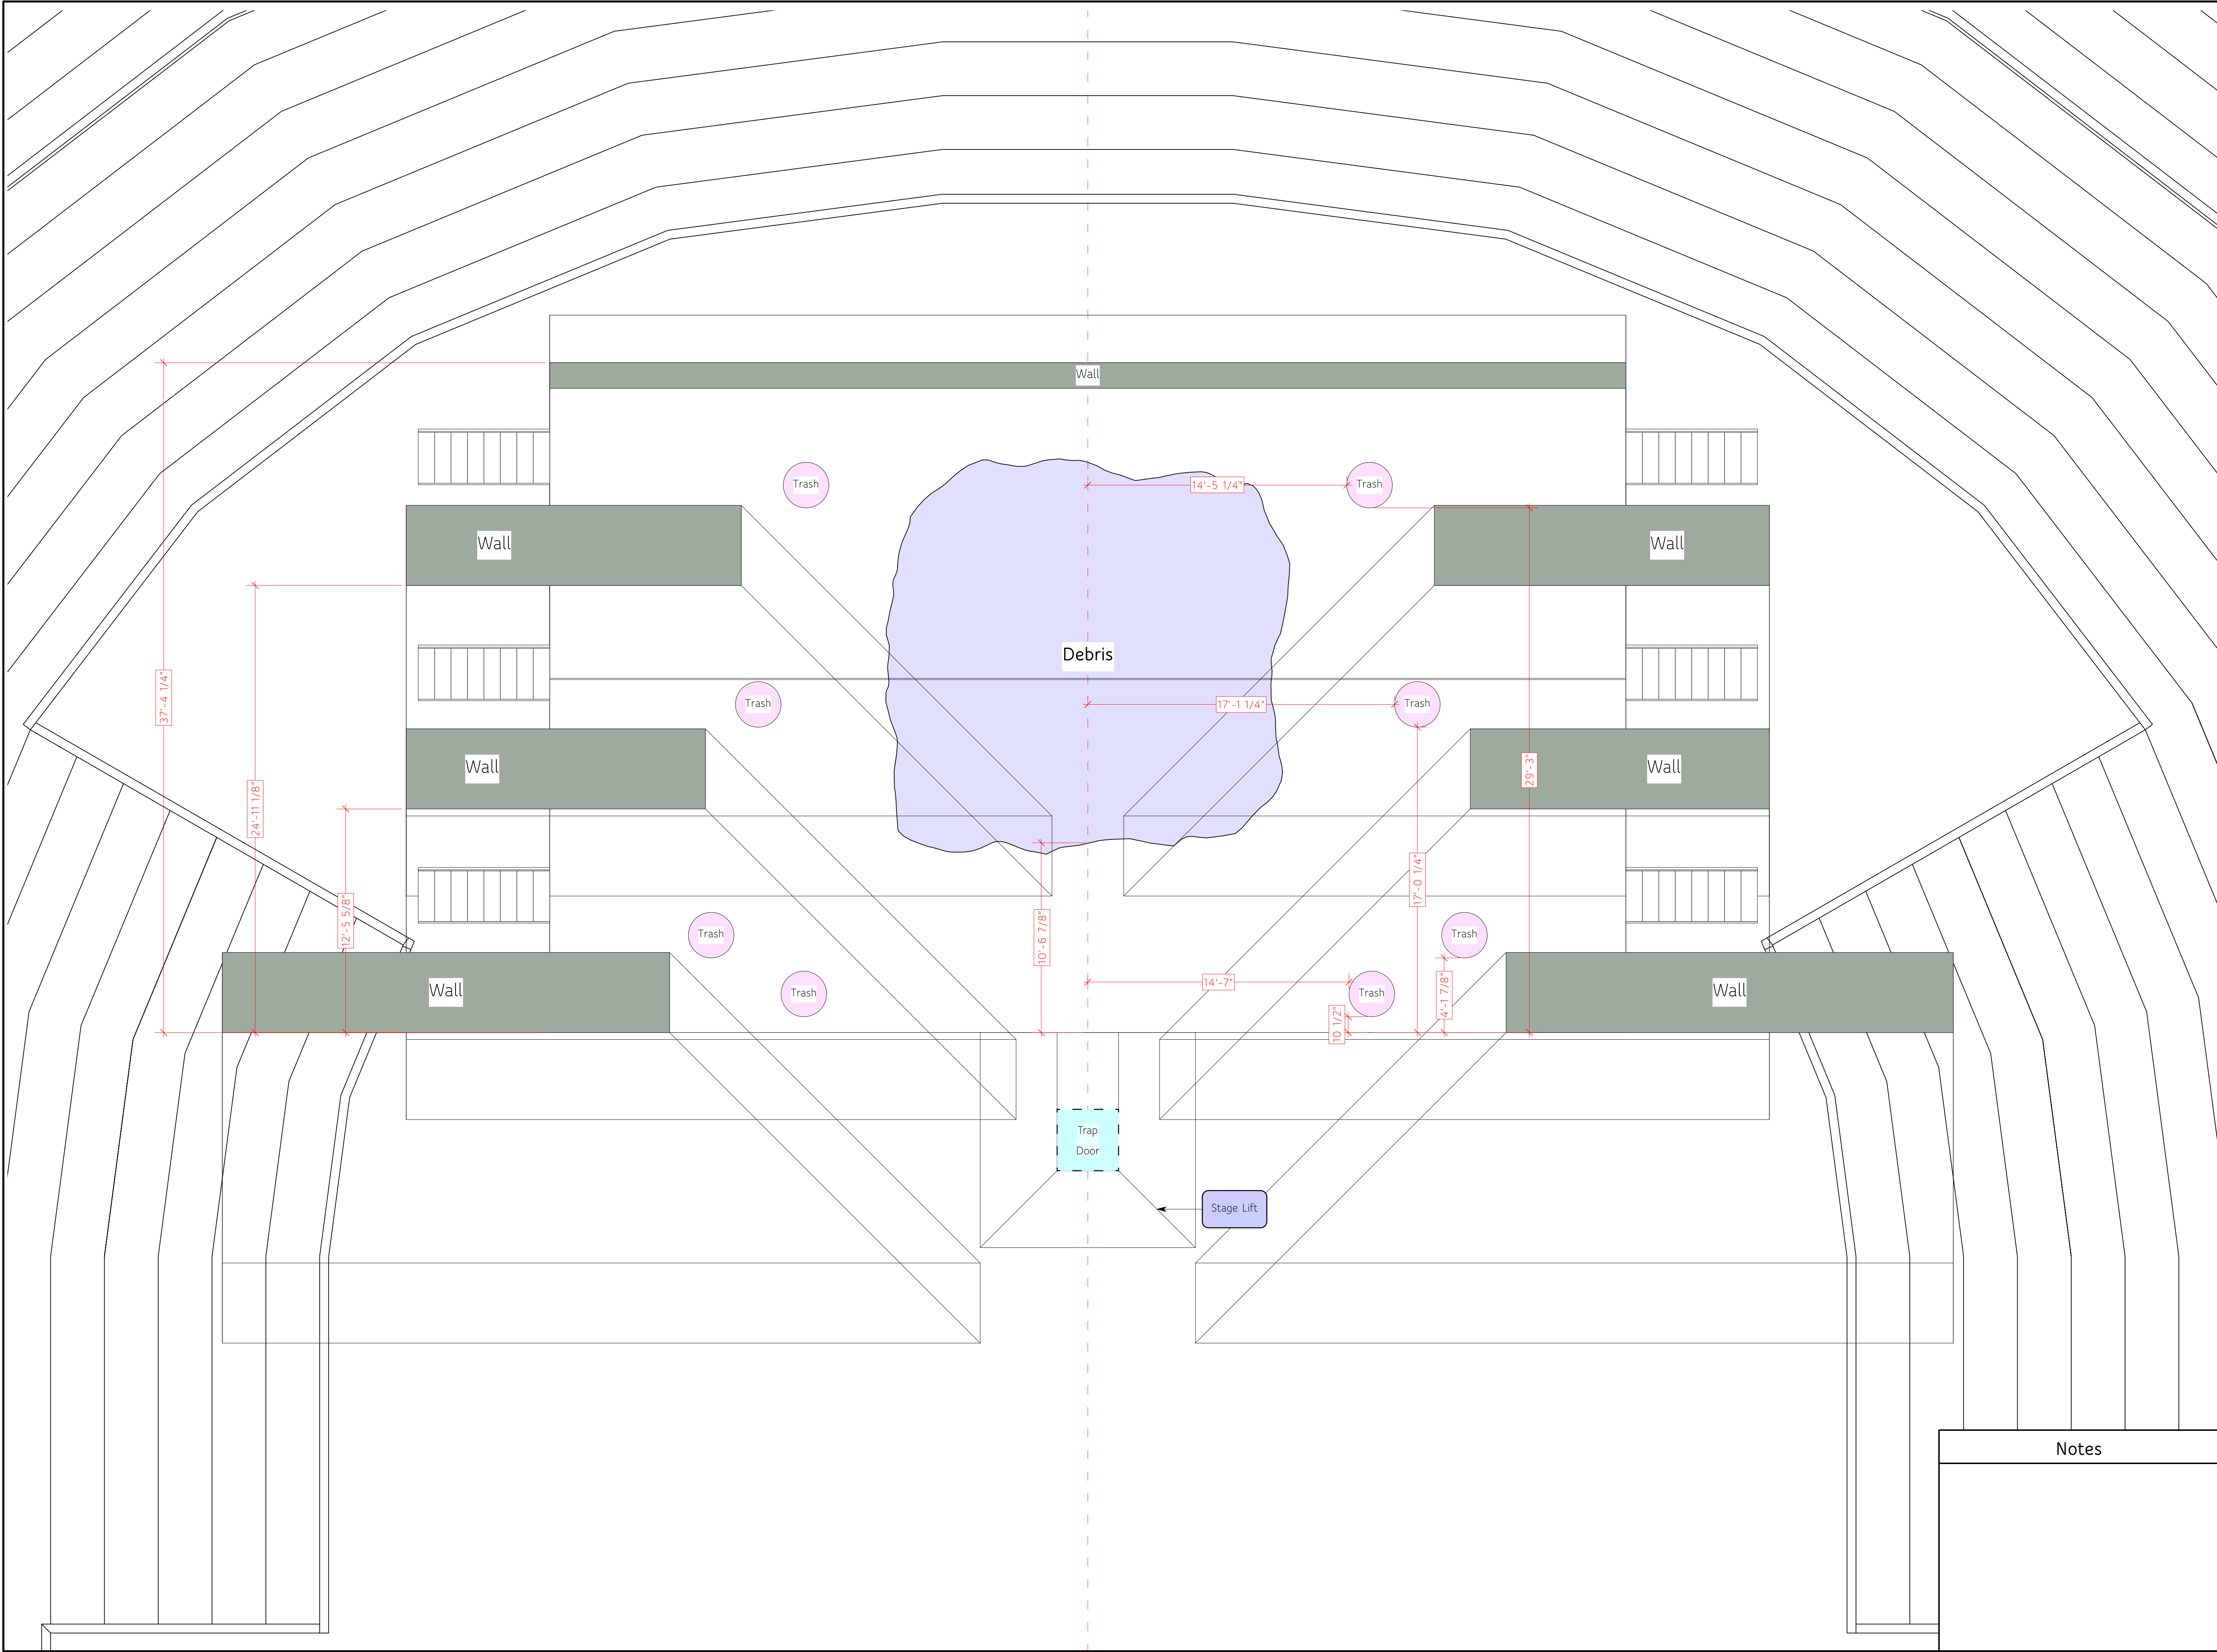

Everson Lighting

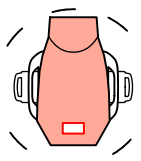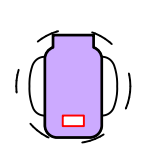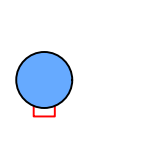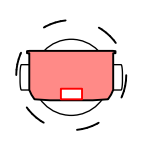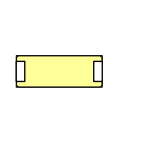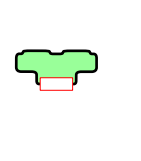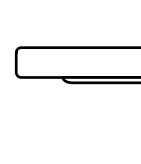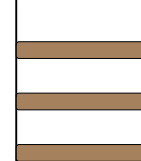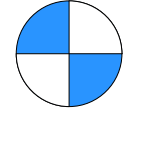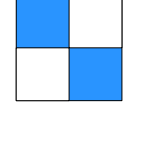	Varilite VL3600IP	1000 W
46		
	Ayrton Cobra	480 W
162		
	Ayrton Kyalami	200 W
180		
	GLP Impression X5 Maxx	1500 W
20		
	Chauvet Color Strike M	870 W
153		
	Chauvet Strike Array 4	247 W
42		
	ChromaQ Colorforce II 72	800 W
46		
	Barco UDX-4K32	2,900 W
8		
	1 Ton CM Lodestar	
51		
	2 Ton CM Lodestar	
20		

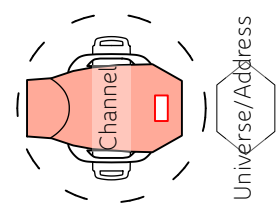


Typical


Scale:
1/4" = 1'

Draftsperson	Will Everson
Designer	Will Everson
Director	Will Everson
Advisor I	Cory FitzGerald
Advisor II	Sharon Huizinga
Venue	VWX Base Arena











Date: 12/1/25

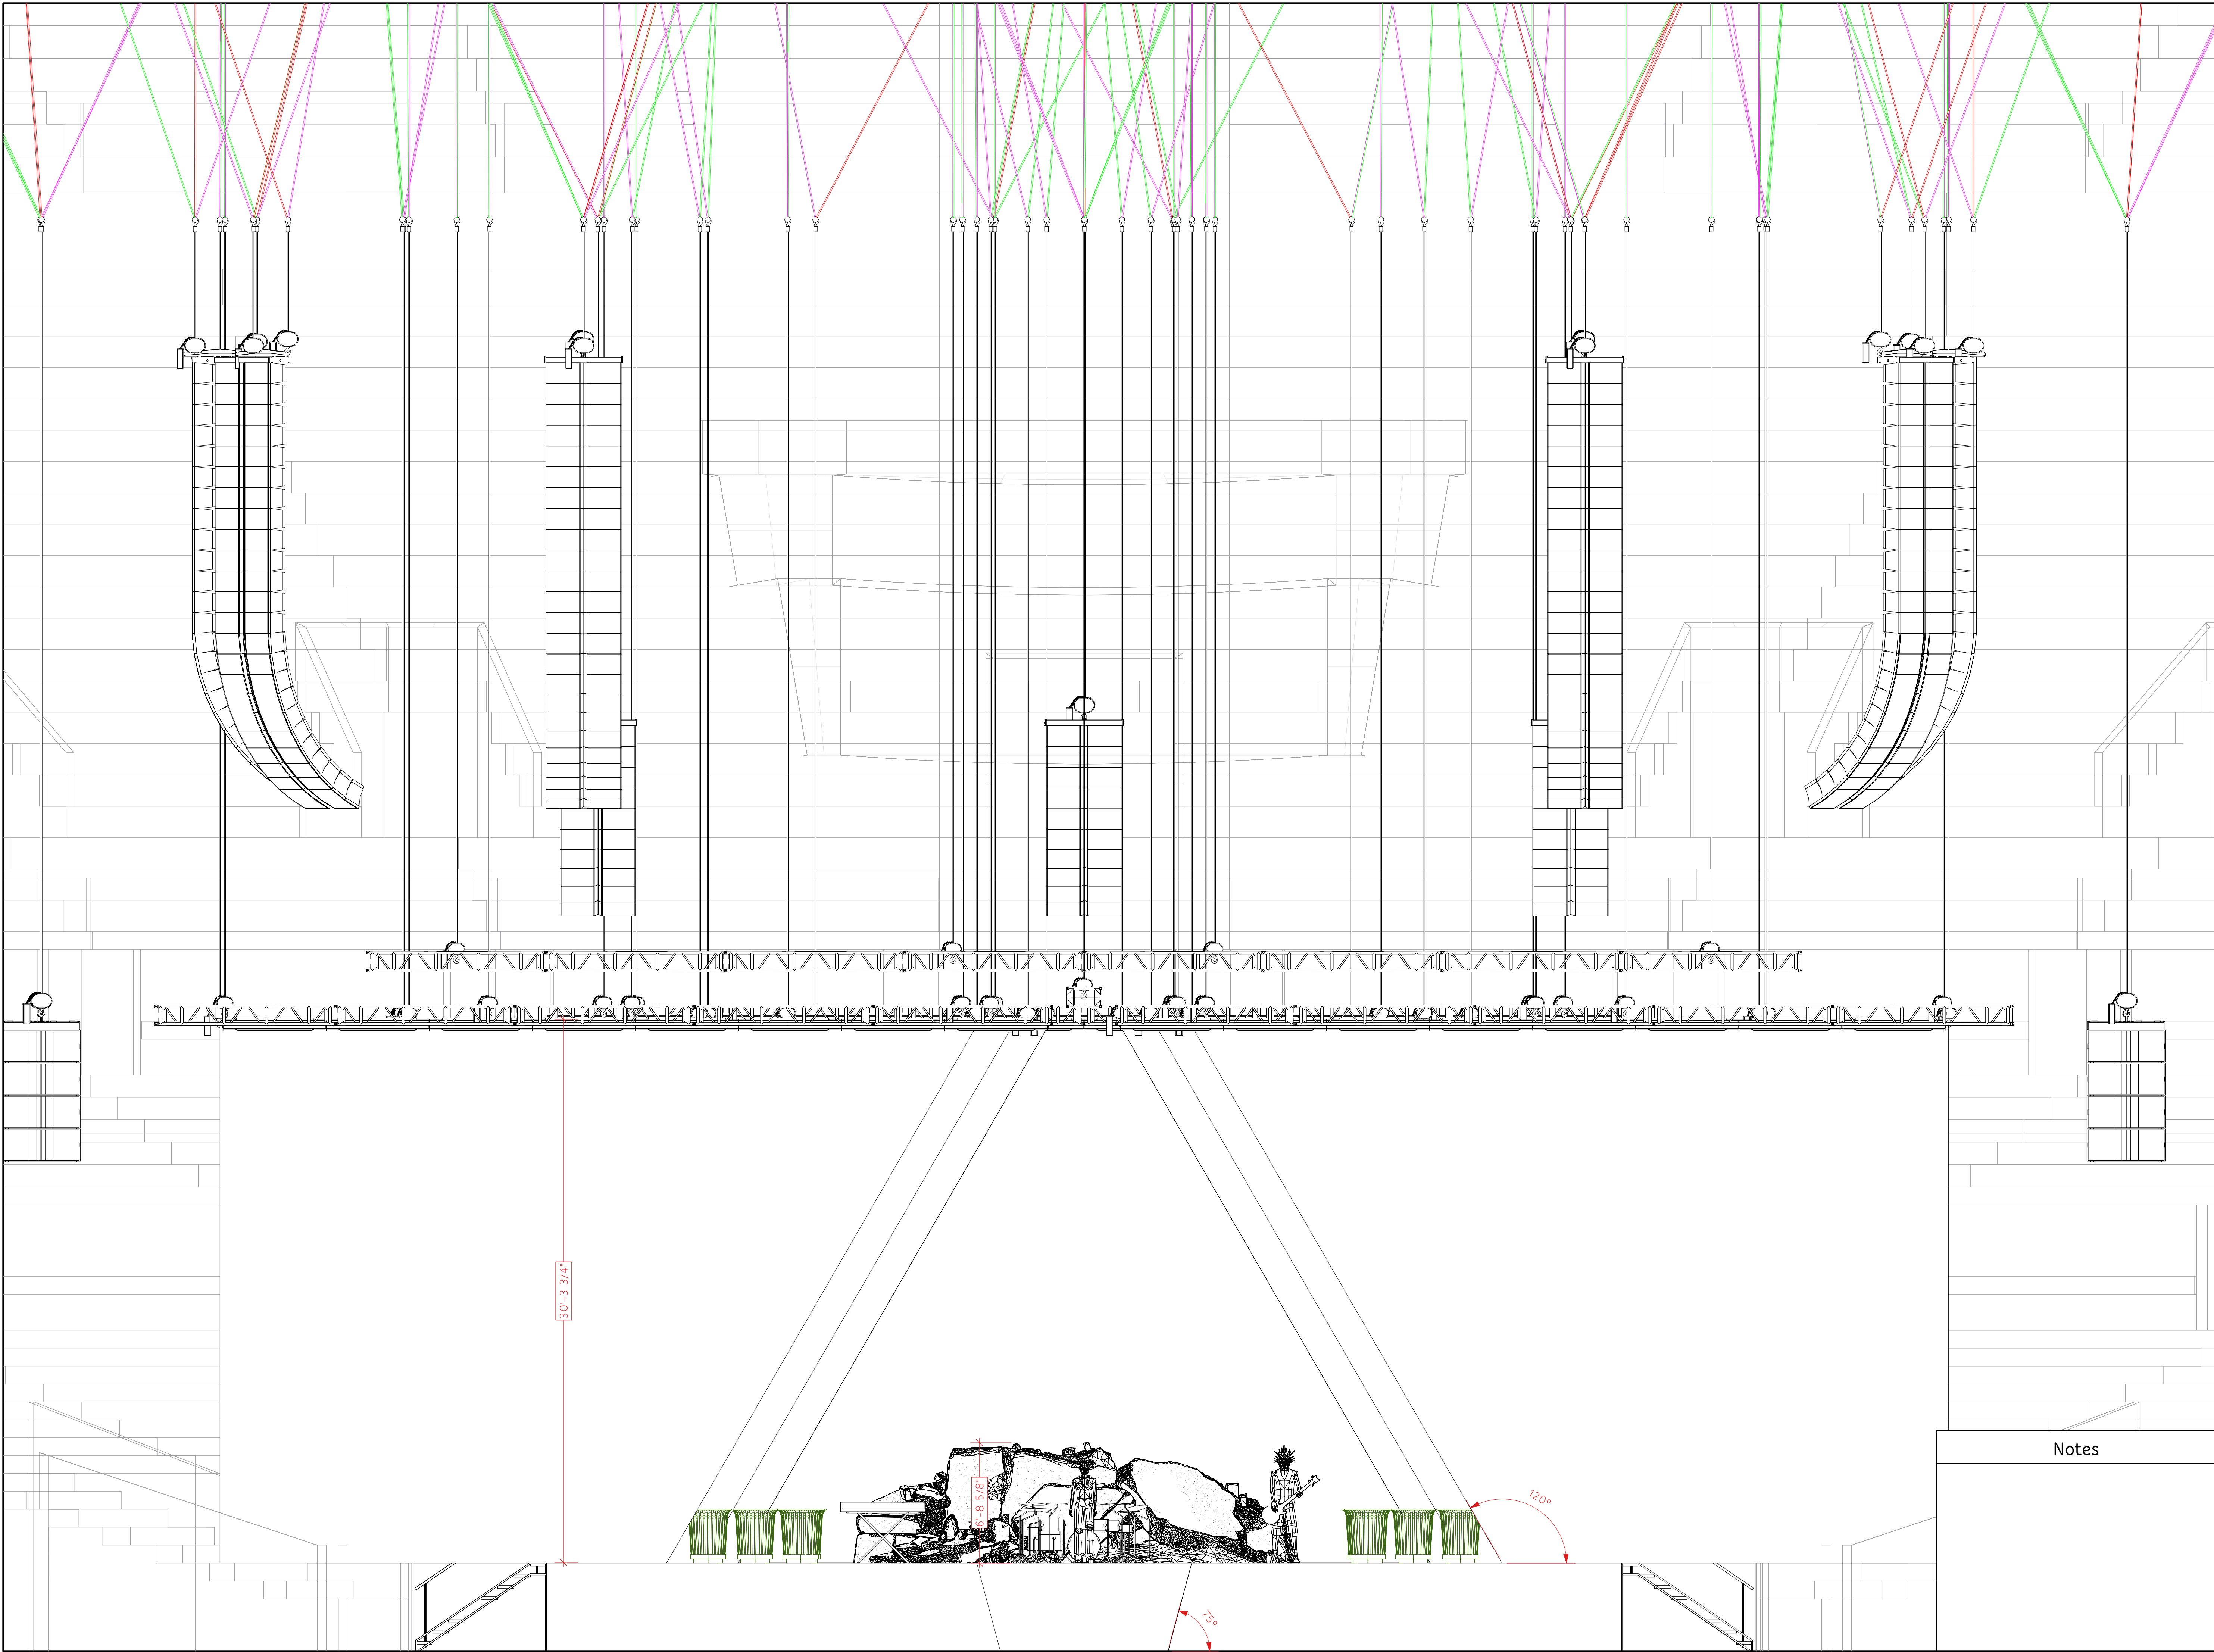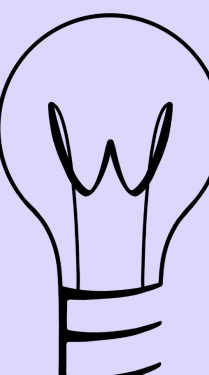
Sheet Title:
Scenic Plan View





Everson Lighting

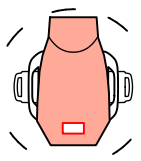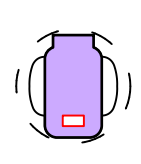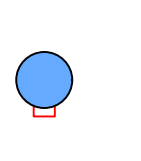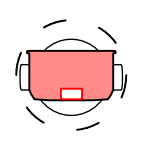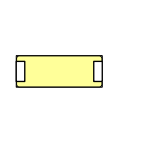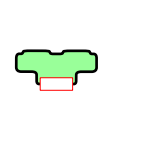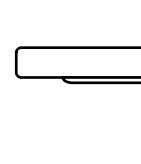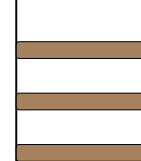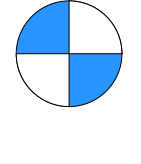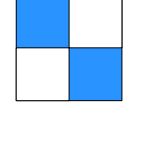	Varilite VL3600IP 46	1000 W
	Ayrton Cobra 162	480 W
	Ayrton Kyalami 180	200 W
	GLP Impression X5 Maxx 20	1500 W
	Chauvet Color Strike M 153	870 W
	Chauvet Strike Array 4 42	247 W
	ChromaQ Colorforce II 72 46	800 W
	Barco UDX-4K32 8	2,900 W
	1 Ton CM Lodestar 51	
	2 Ton CM Lodestar 20	

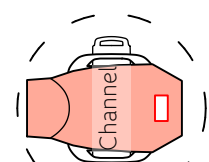

Universe Address Fixture


Typical

Scale:
1/4" = 1'


Draftsperson	Will Everson
Designer	Will Everson
Director	Will Everson
Advisor I	Cory FitzGerald
Advisor II	Sharon Huizinga
Venue	VWX Base Arena

Notes

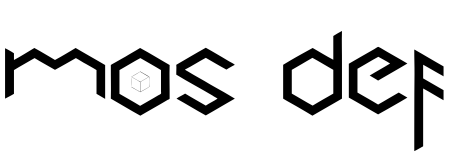
Sheet Title:
Scenic Front View





5 / 11

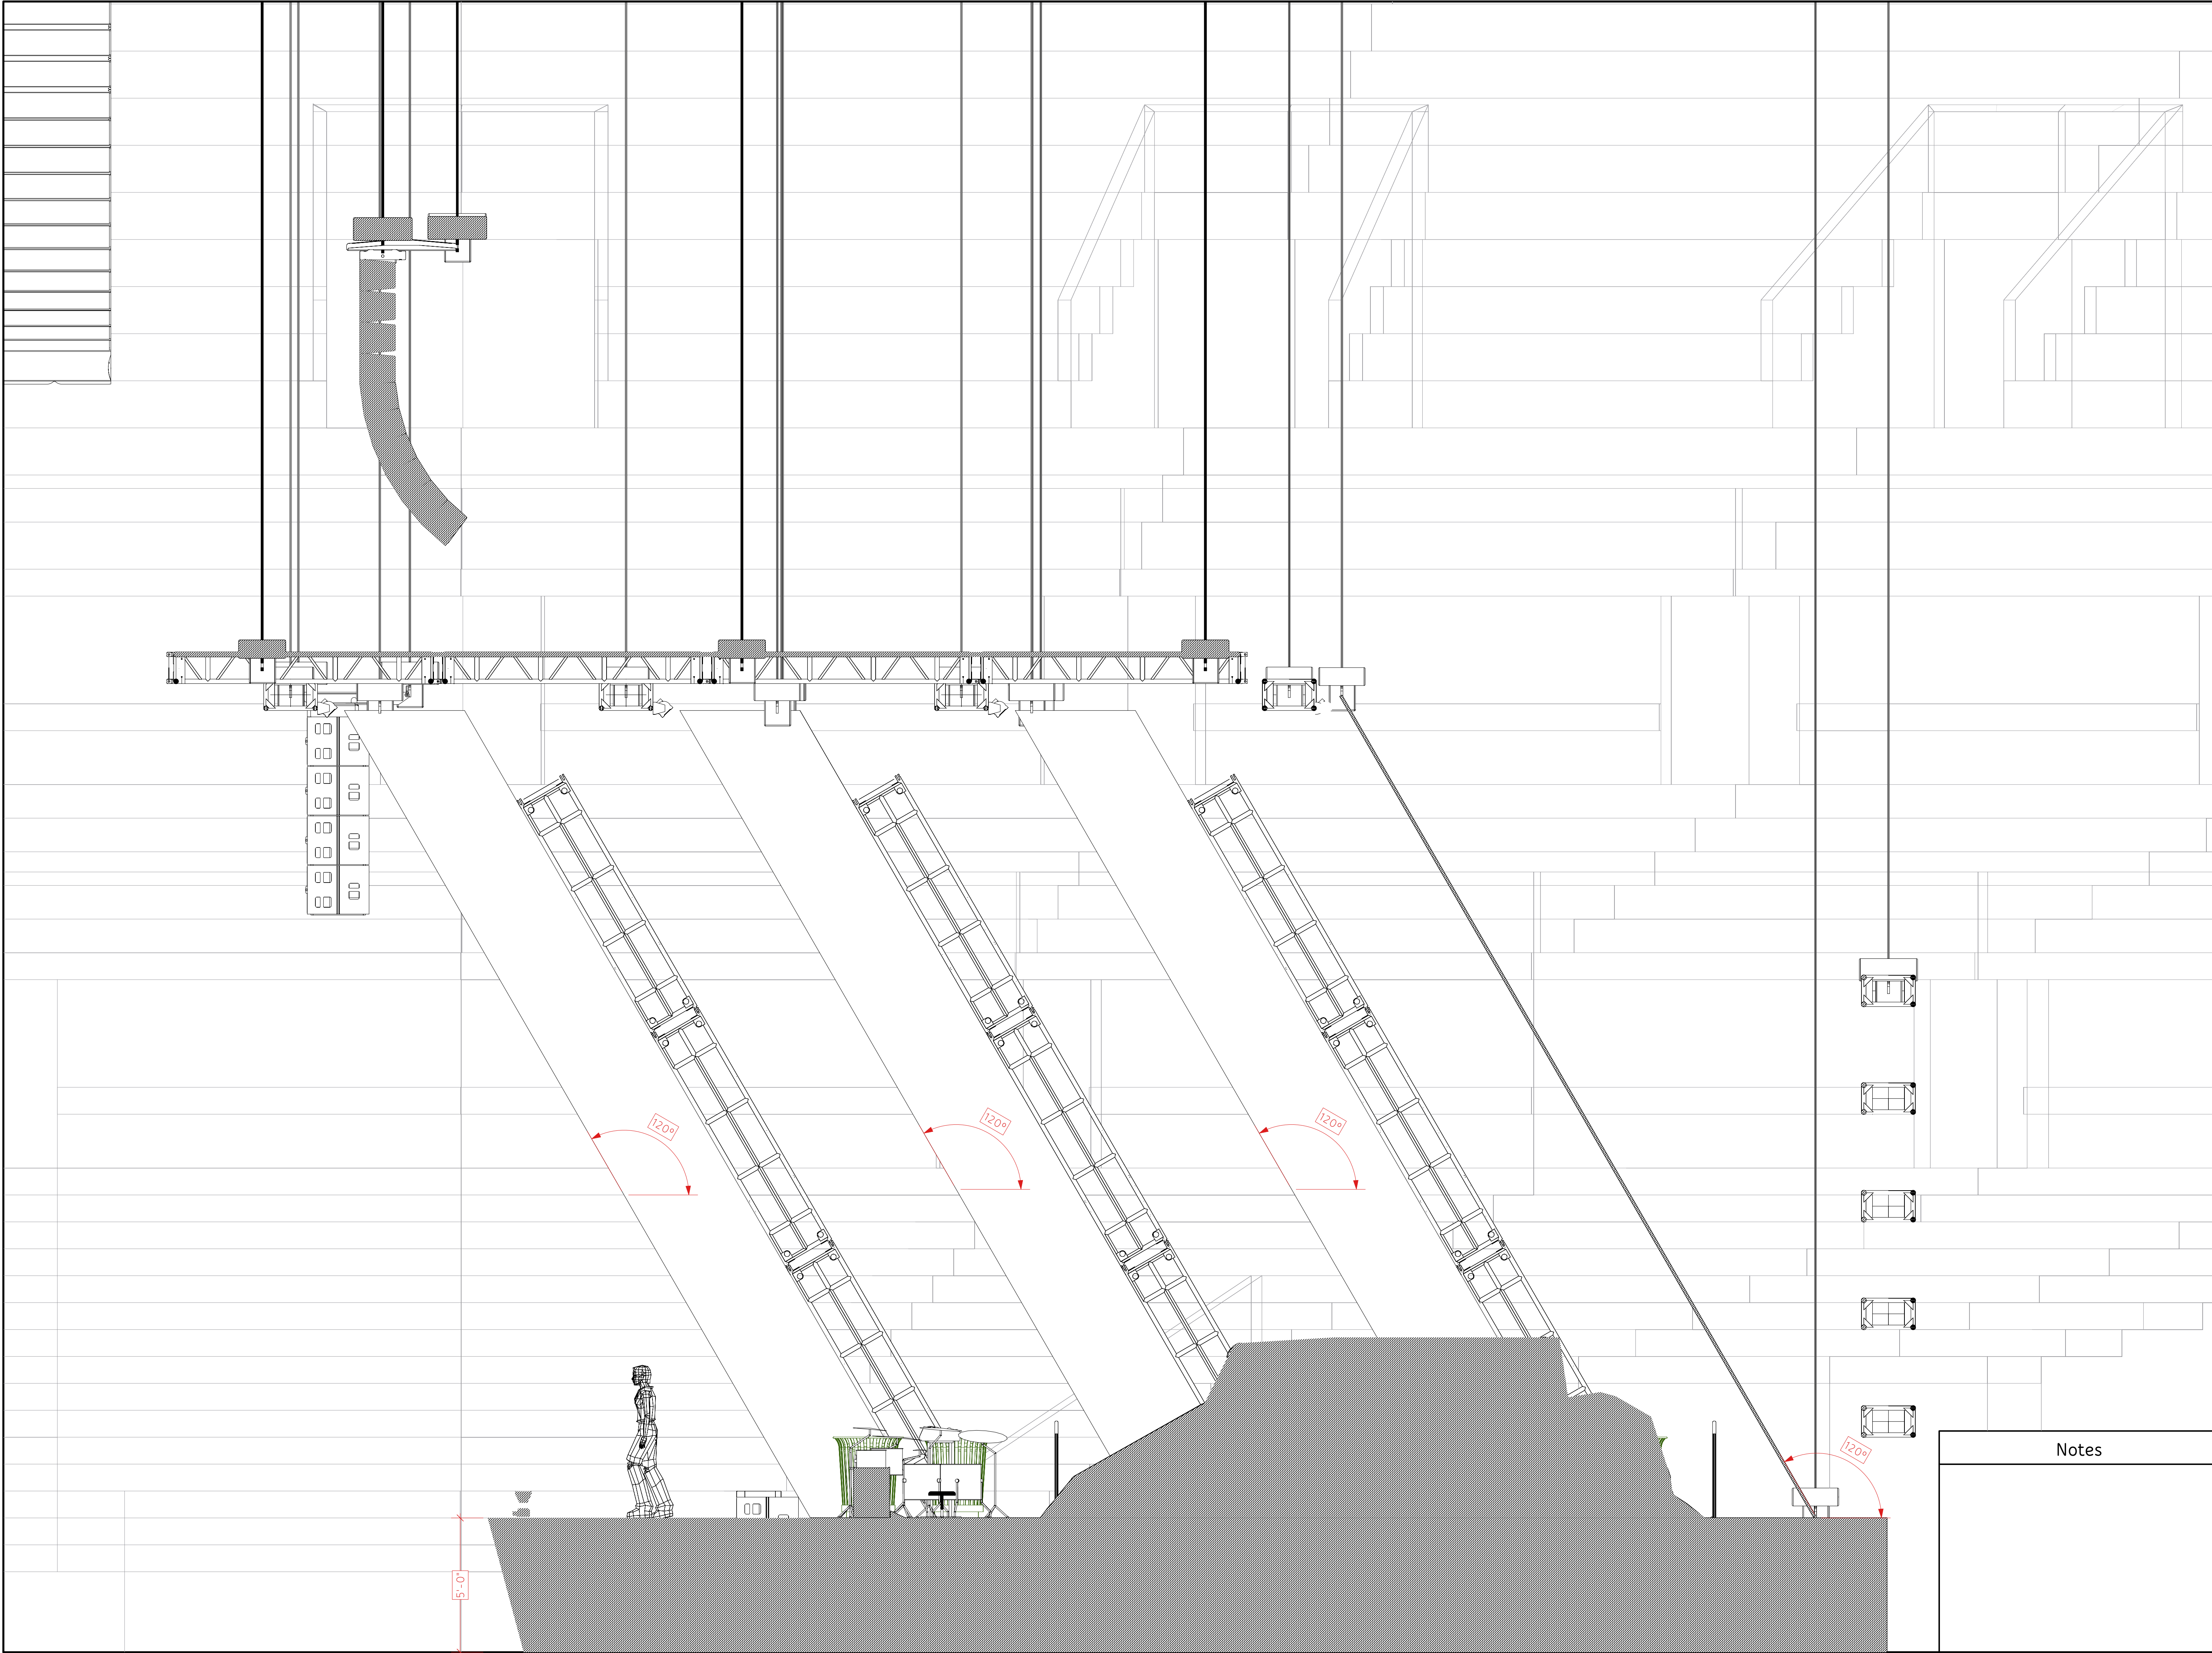



 Everson
Lighting

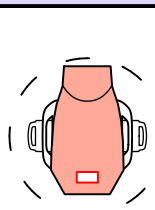
 Varilite VL3600IP 1000 W
46

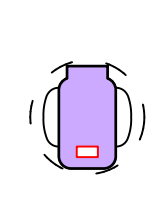 Ayrton Cobra 480 W
162

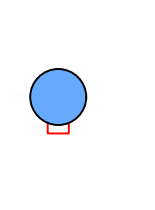
 Ayrton Kyalami 200 W
180

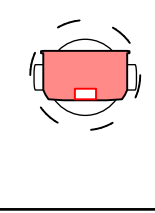 GLP Impression X5 Maxx 1500 W
20

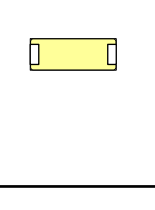 Chauvet Color Strike M 870 W
153

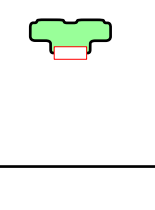
 Chauvet Strike Array 4 247 W
42

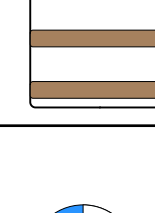 ChromaQ Colorforce II 72 800 W
46

 Barco UDX-4K32 2,900 W
8

 1 Ton CM Lodestar 51

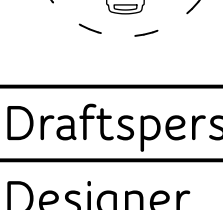 2 Ton CM Lodestar 20

 Typical Scale: 3/8" = 1'

Draftsperson Will Everson

Designer Will Everson

Director Will Everson

Advisor I Cory FitzGerald

Advisor II Sharon Huizinga

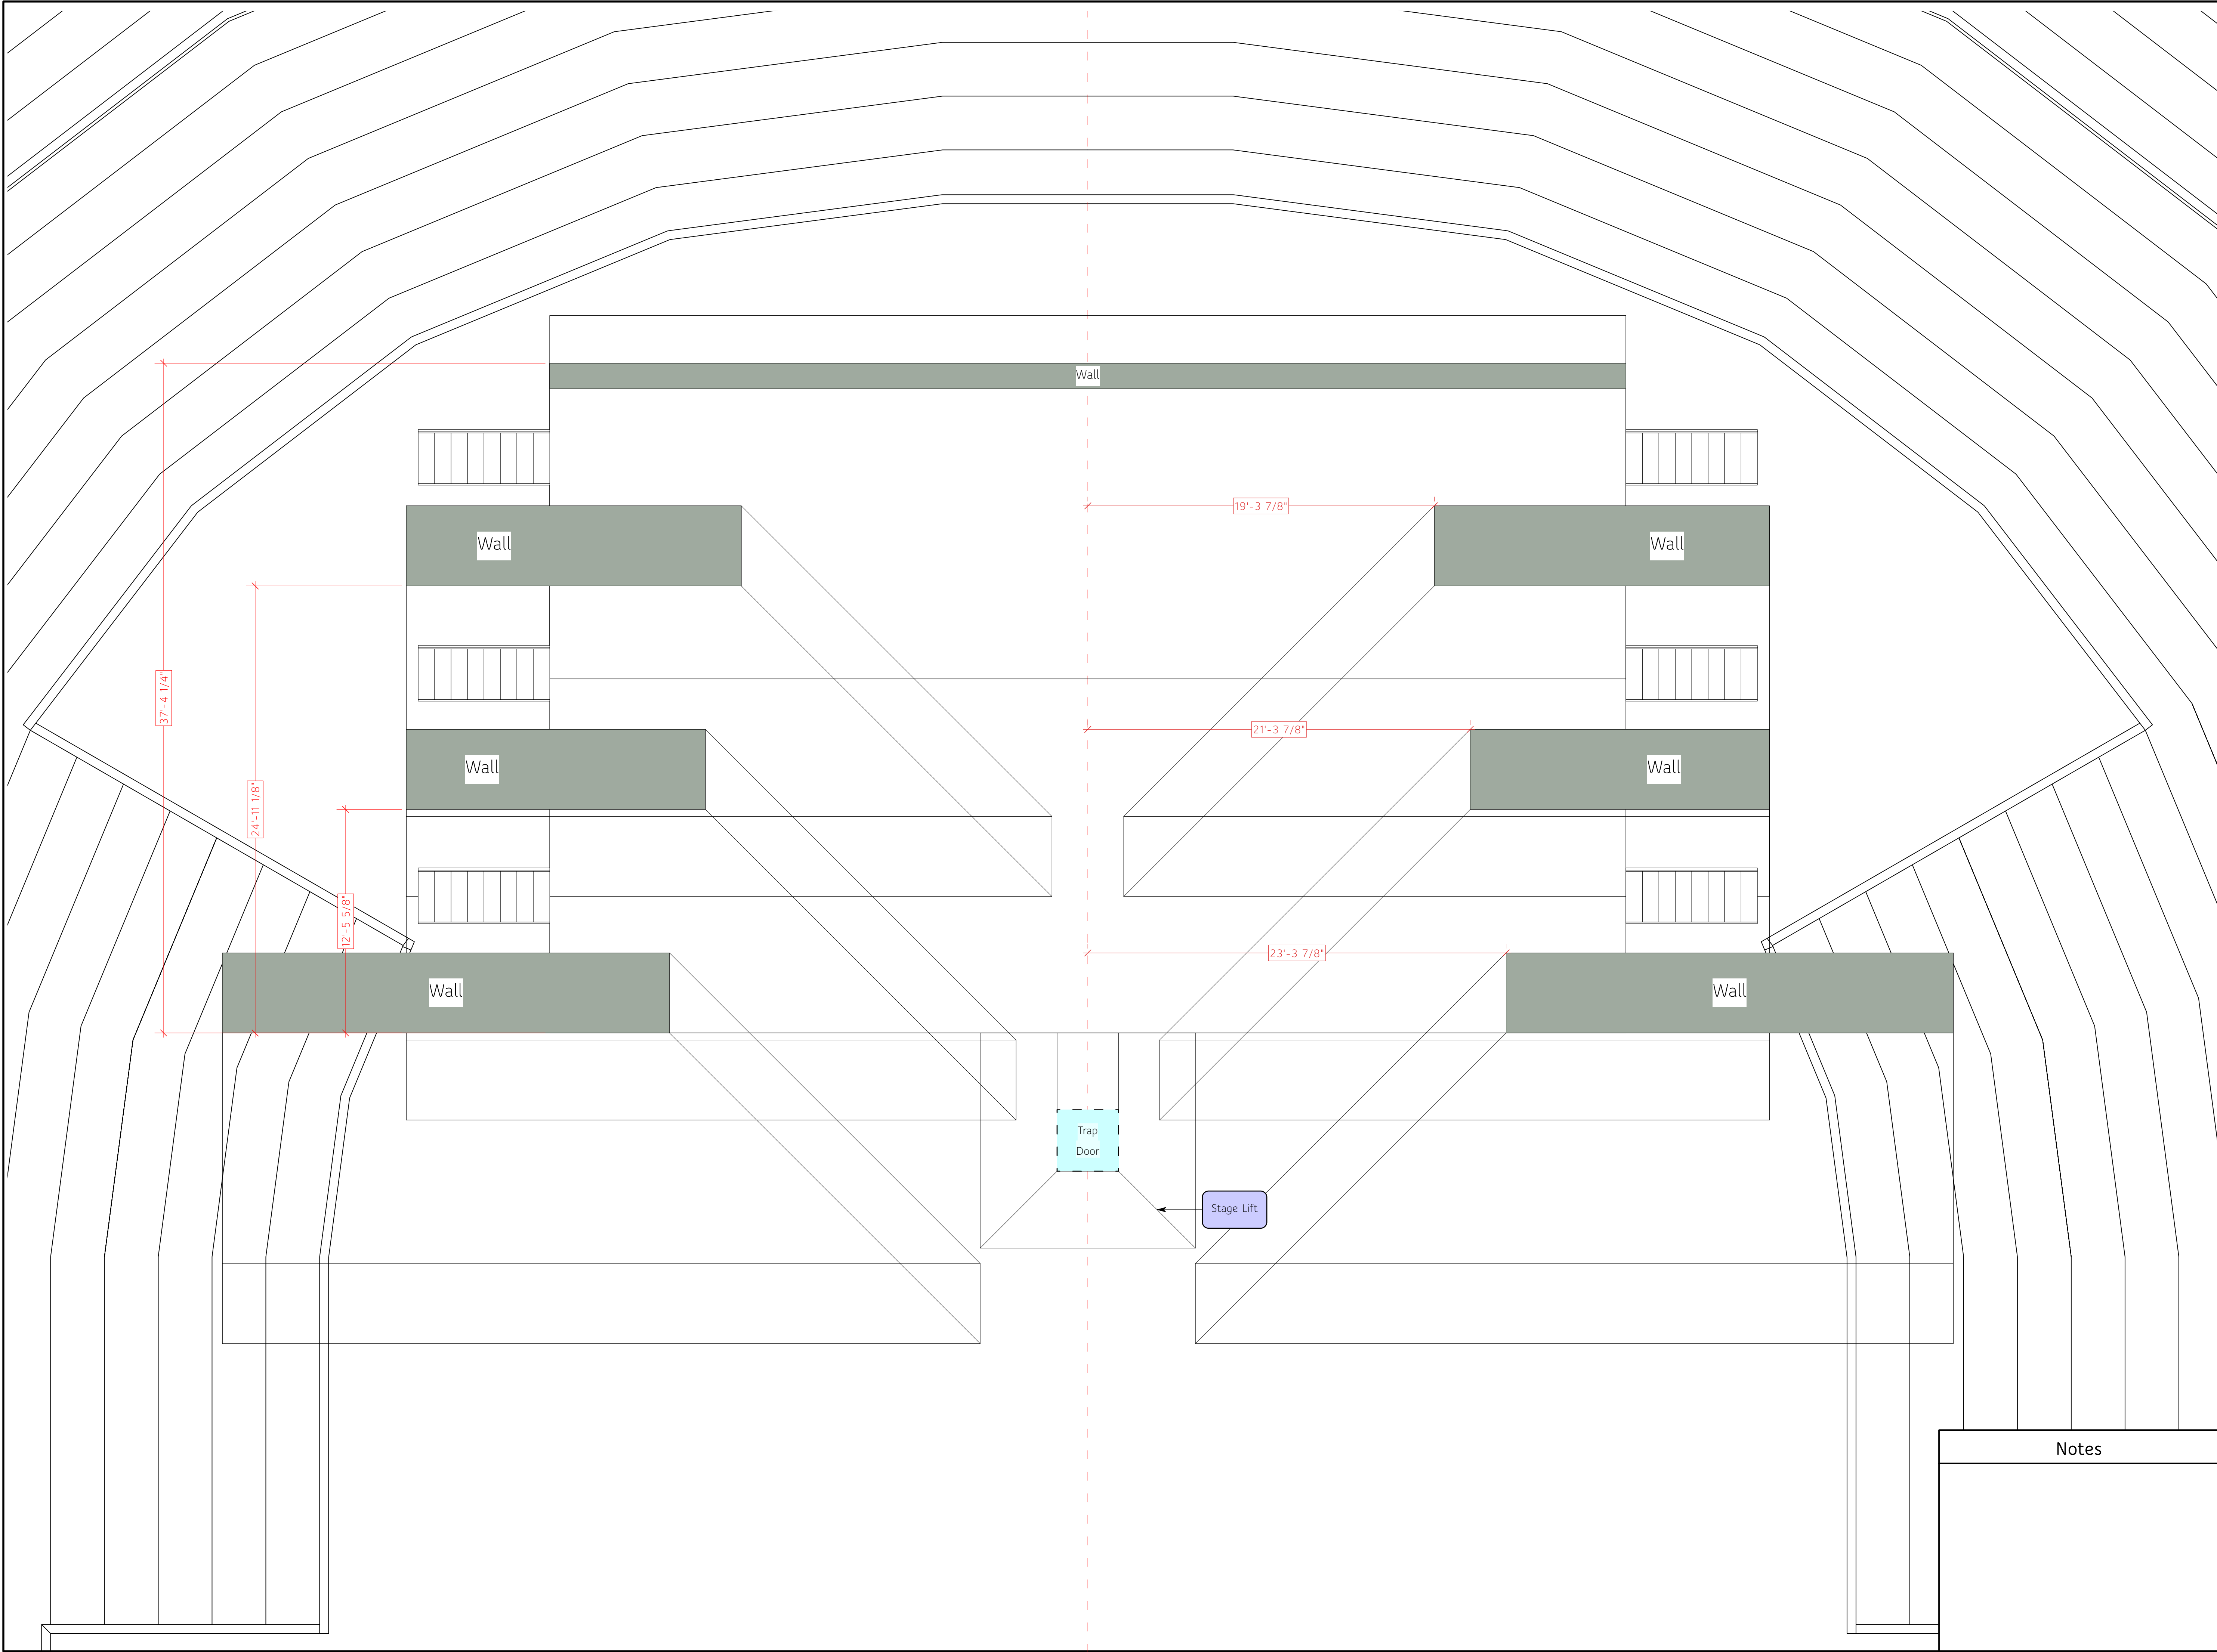
Venue VWX Base Arena

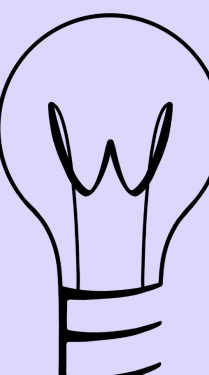
Date: 12/1/25

Sheet Title:











Scenic Section


mos def 6/11





Everson Lighting

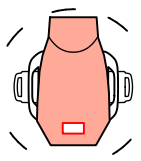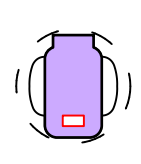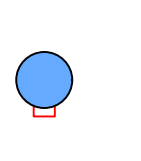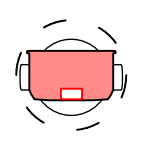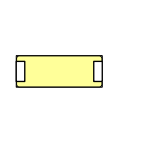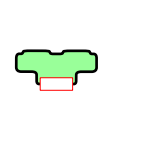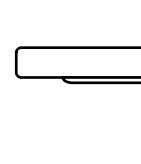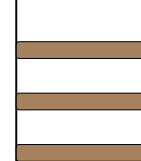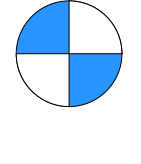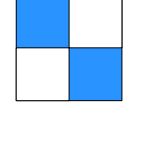
	Varilite VL3600IP 46	1000 W
	Ayrton Cobra 162	480 W
	Ayrton Kyalami 180	200 W
	GLP Impression X5 Maxx 20	1500 W
	Chauvet Color Strike M 153	870 W
	Chauvet Strike Array 4 42	247 W
	ChromaQ Colorforce II 72 46	800 W
	Barco UDX-4K32 8	2,900 W
	1 Ton CM Lodestar 51	
	2 Ton CM Lodestar 20	

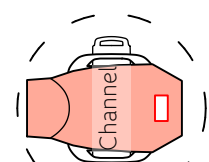


Typical

Scale:
1/4" = 1'

Draftsperson	Will Everson
Designer	Will Everson
Director	Will Everson
Advisor I	Cory FitzGerald
Advisor II	Sharon Huizinga
Venue	VWX Base Arena
Date:	12/1/25
Sheet Title:	Scenic SHIFT Plan View

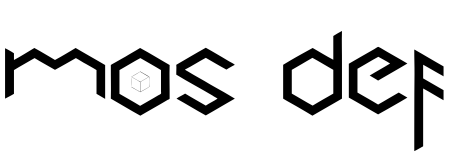

7 / 11

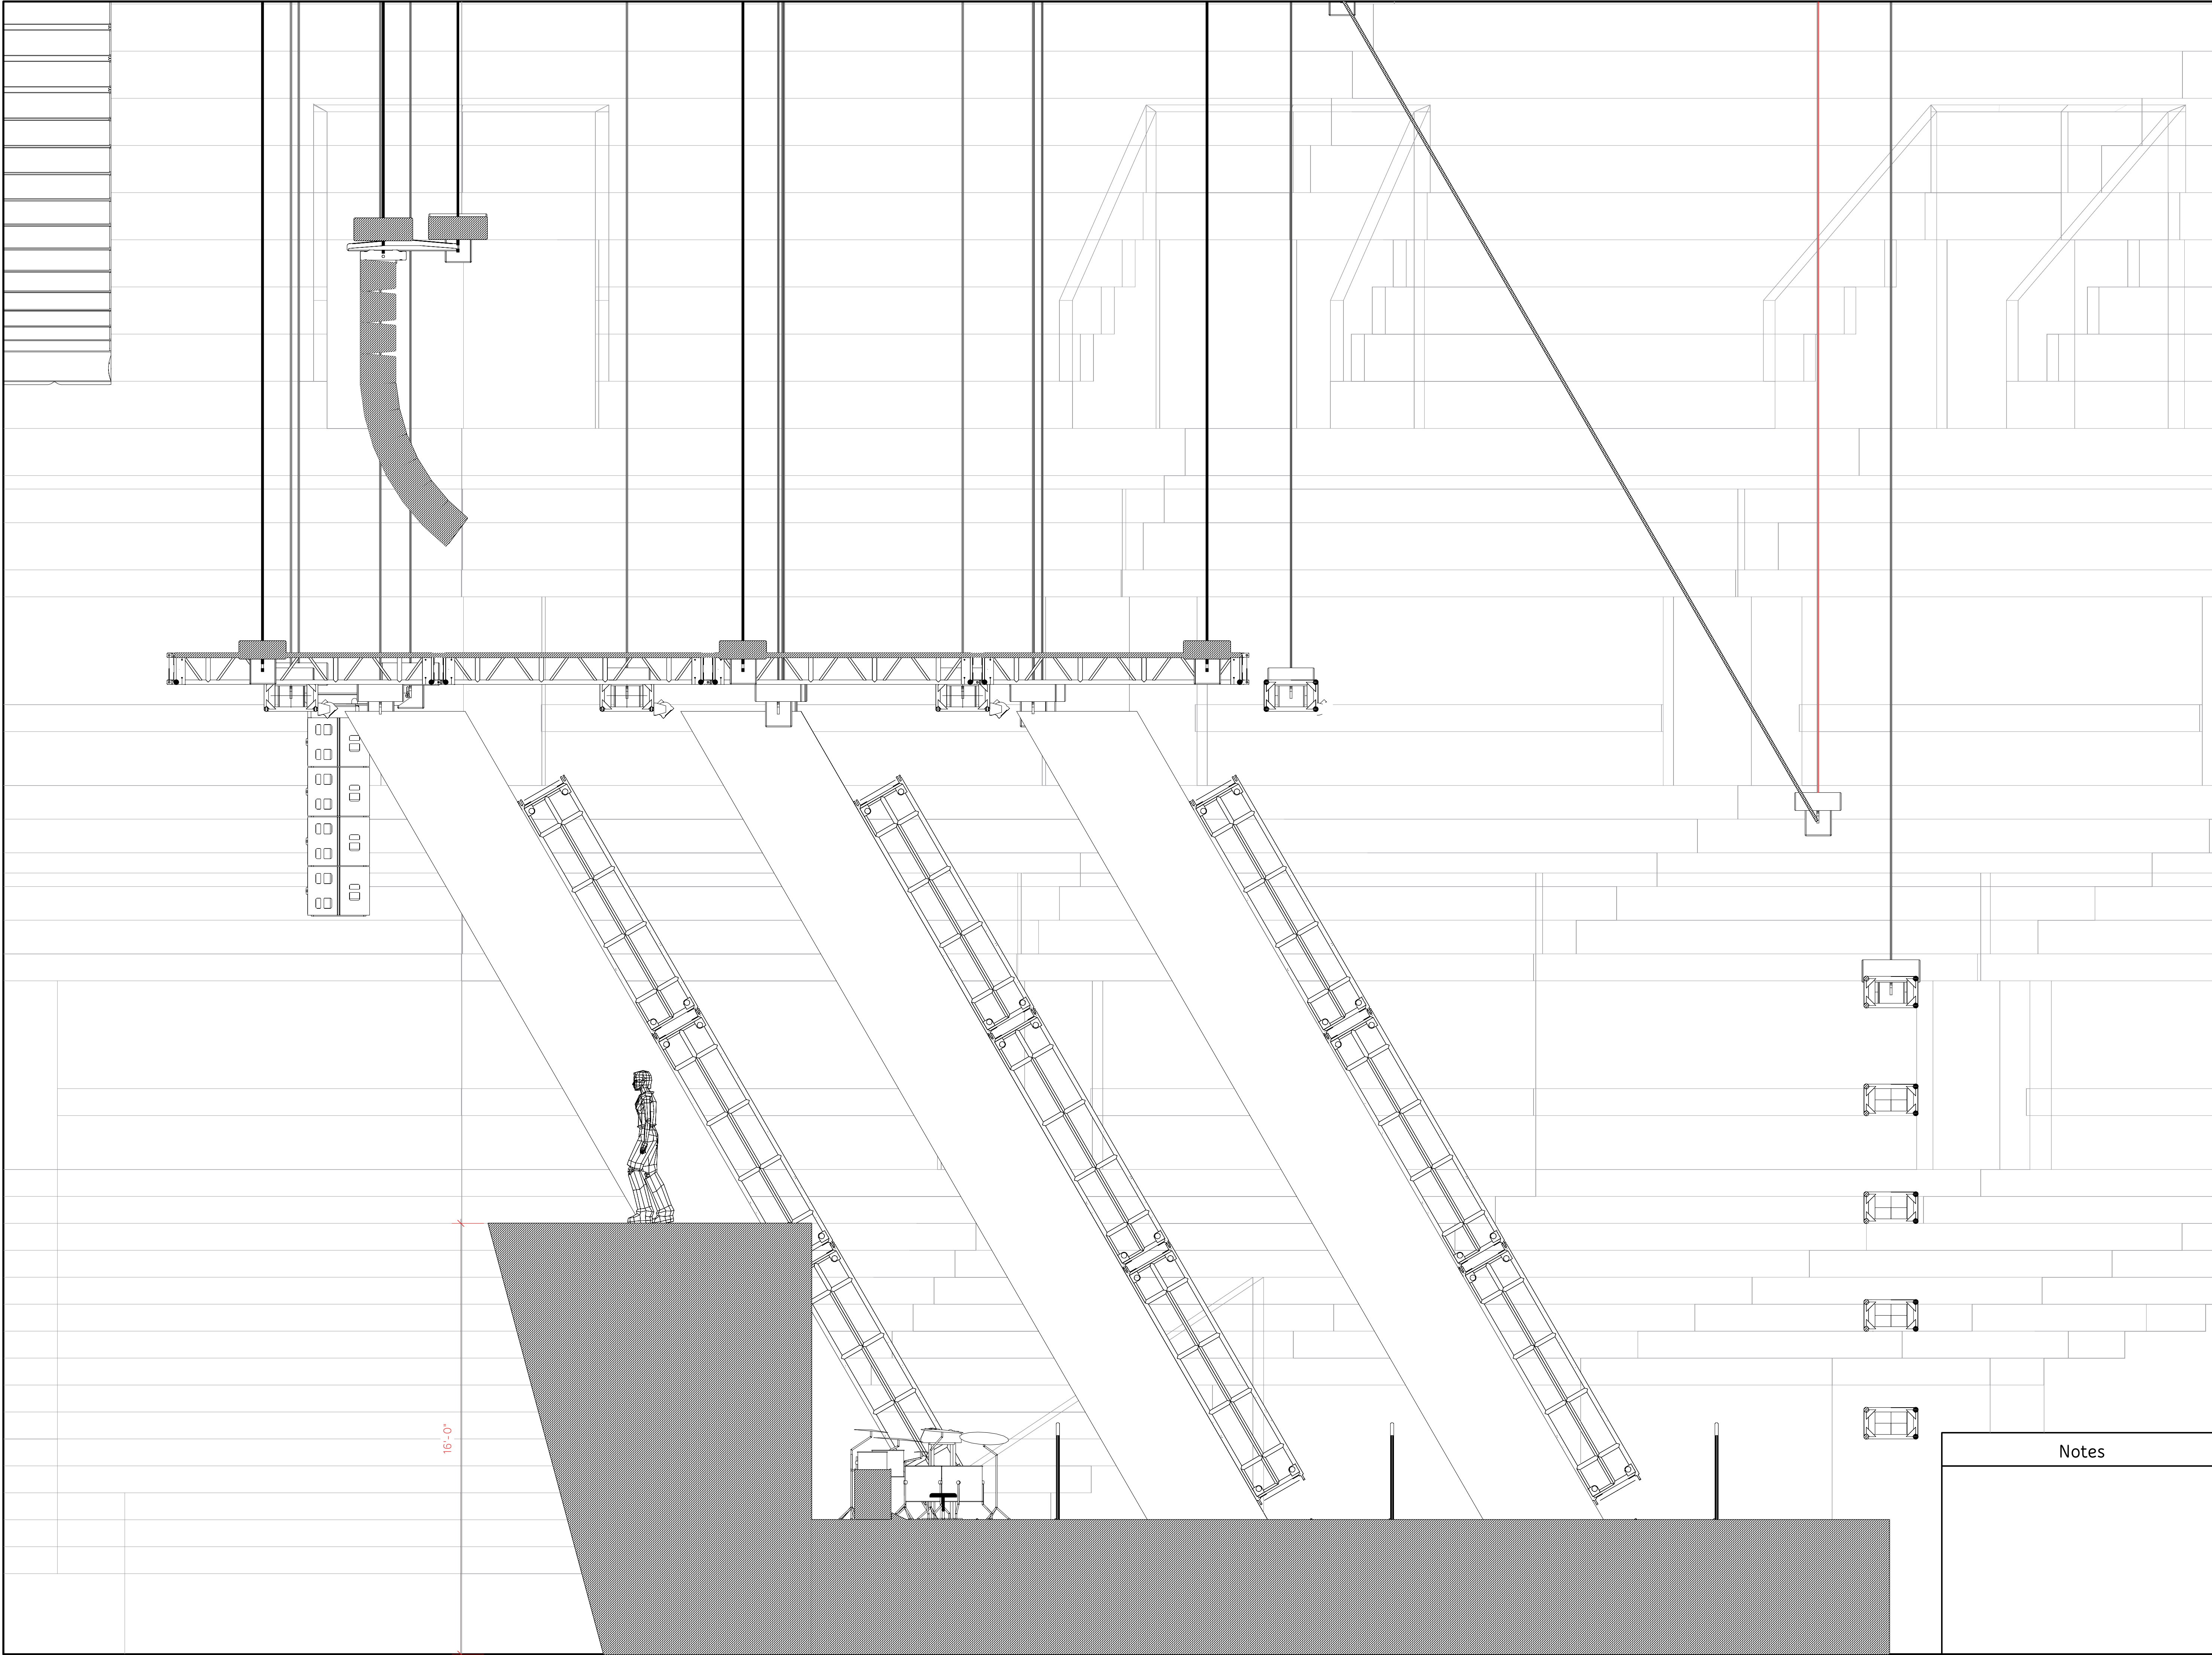

Everson Lighting

Varilite VL3600IP 1000 W
46

Ayrton Cobra 480 W
162

Ayrton Kyalami 200 W
180

GLP Impression X5 Maxx 1500 W
20

Chauvet Color Strike M 870 W
153

Chauvet Strike Array 4 247 W
42

ChromaQ Colorforce II 72 800 W
46

Barco UDX-4K32 2,900 W
8

1 Ton CM Lodestar 51

2 Ton CM Lodestar 20

Typical Scale: 1/4" = 1'

Draftsperson Will Everson

Designer Will Everson

Director Will Everson

Advisor I Cory FitzGerald

Advisor II Sharon Huizinga

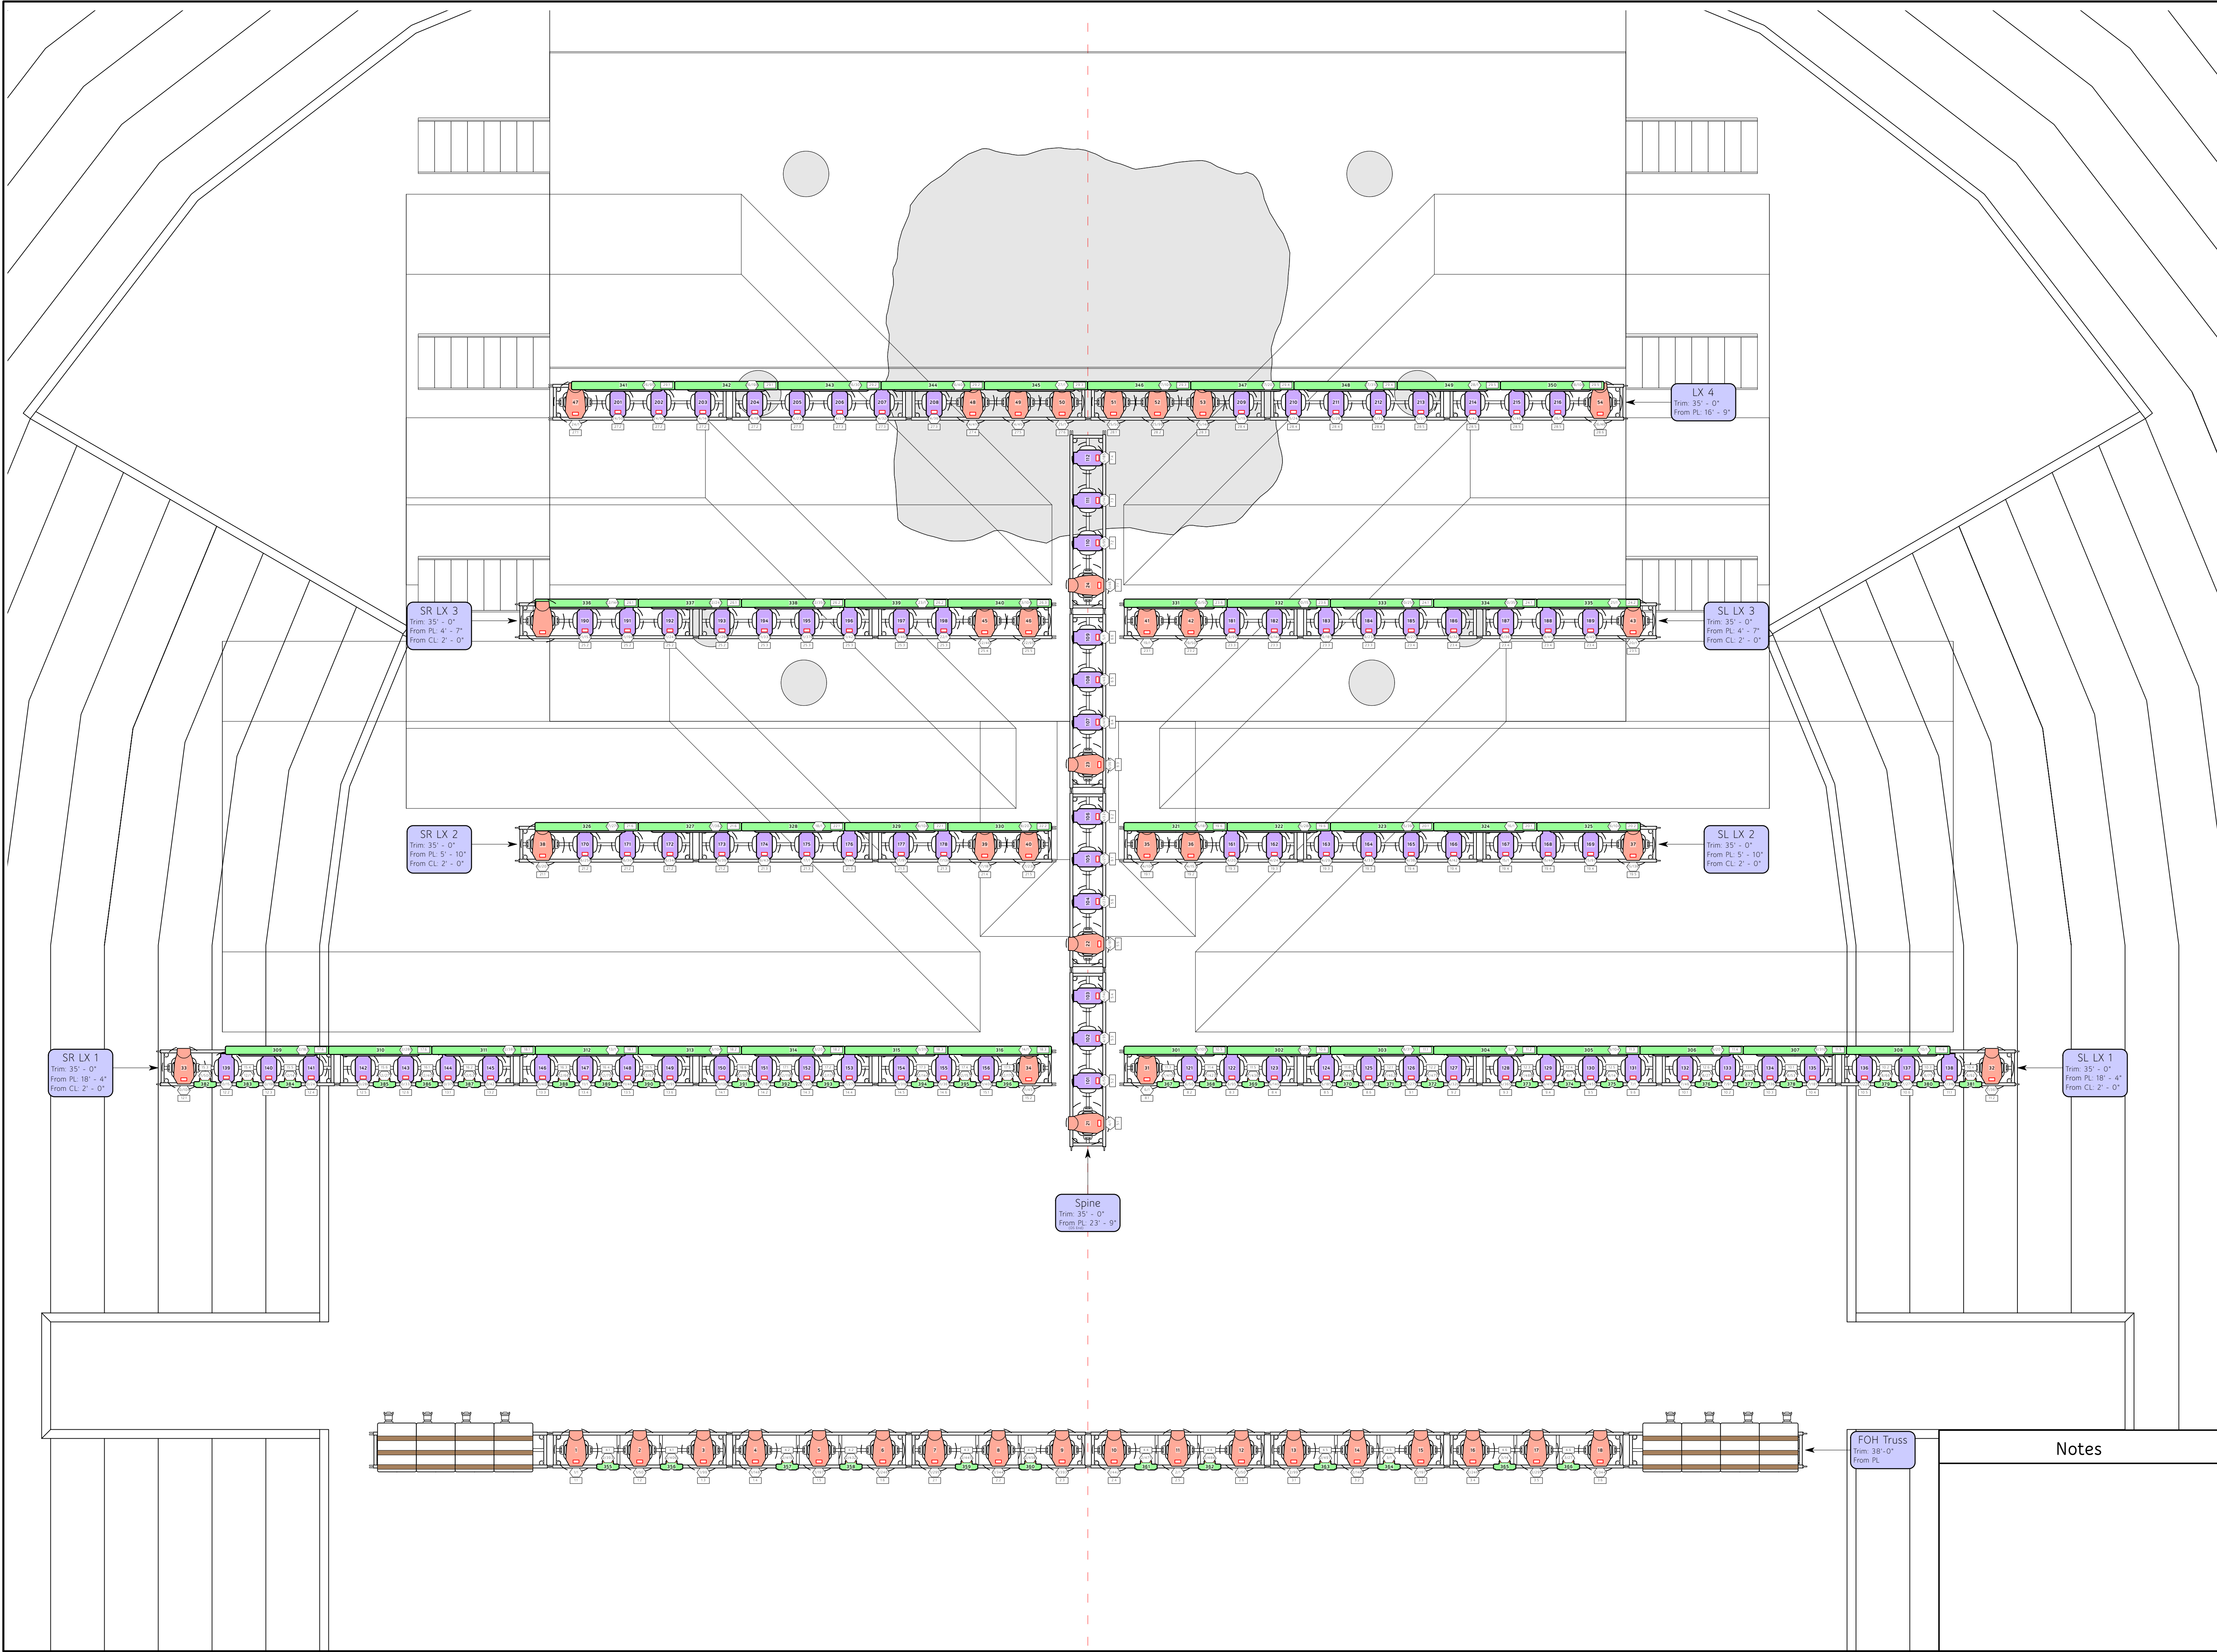
Venue VWX Base Arena

Date: 12/1/25

Sheet Title:

Scenic SHIFT Section

mos def 8/11



Everson
Lighting

Varilite VL3600IP
1000 W
46

Ayrton Cobra
480 W
162

Ayrton Kyalami
200 W
180

GLP Impression X5 Maxx
1500 W
20

Chauvet Color Strike M
870 W
153

Chauvet Strike Array 4
247 W
42

ChromaQ Colorforce II 72
800 W
46

Barco UDX-4K32
2,900 W
8

1 Ton CM Lodestar
51

2 Ton CM Lodestar
20

Typical
Scale:
1/4" = 1'

Draftsperson Will Everson

Designer Will Everson

Director Will Everson

Advisor I Cory FitzGerald

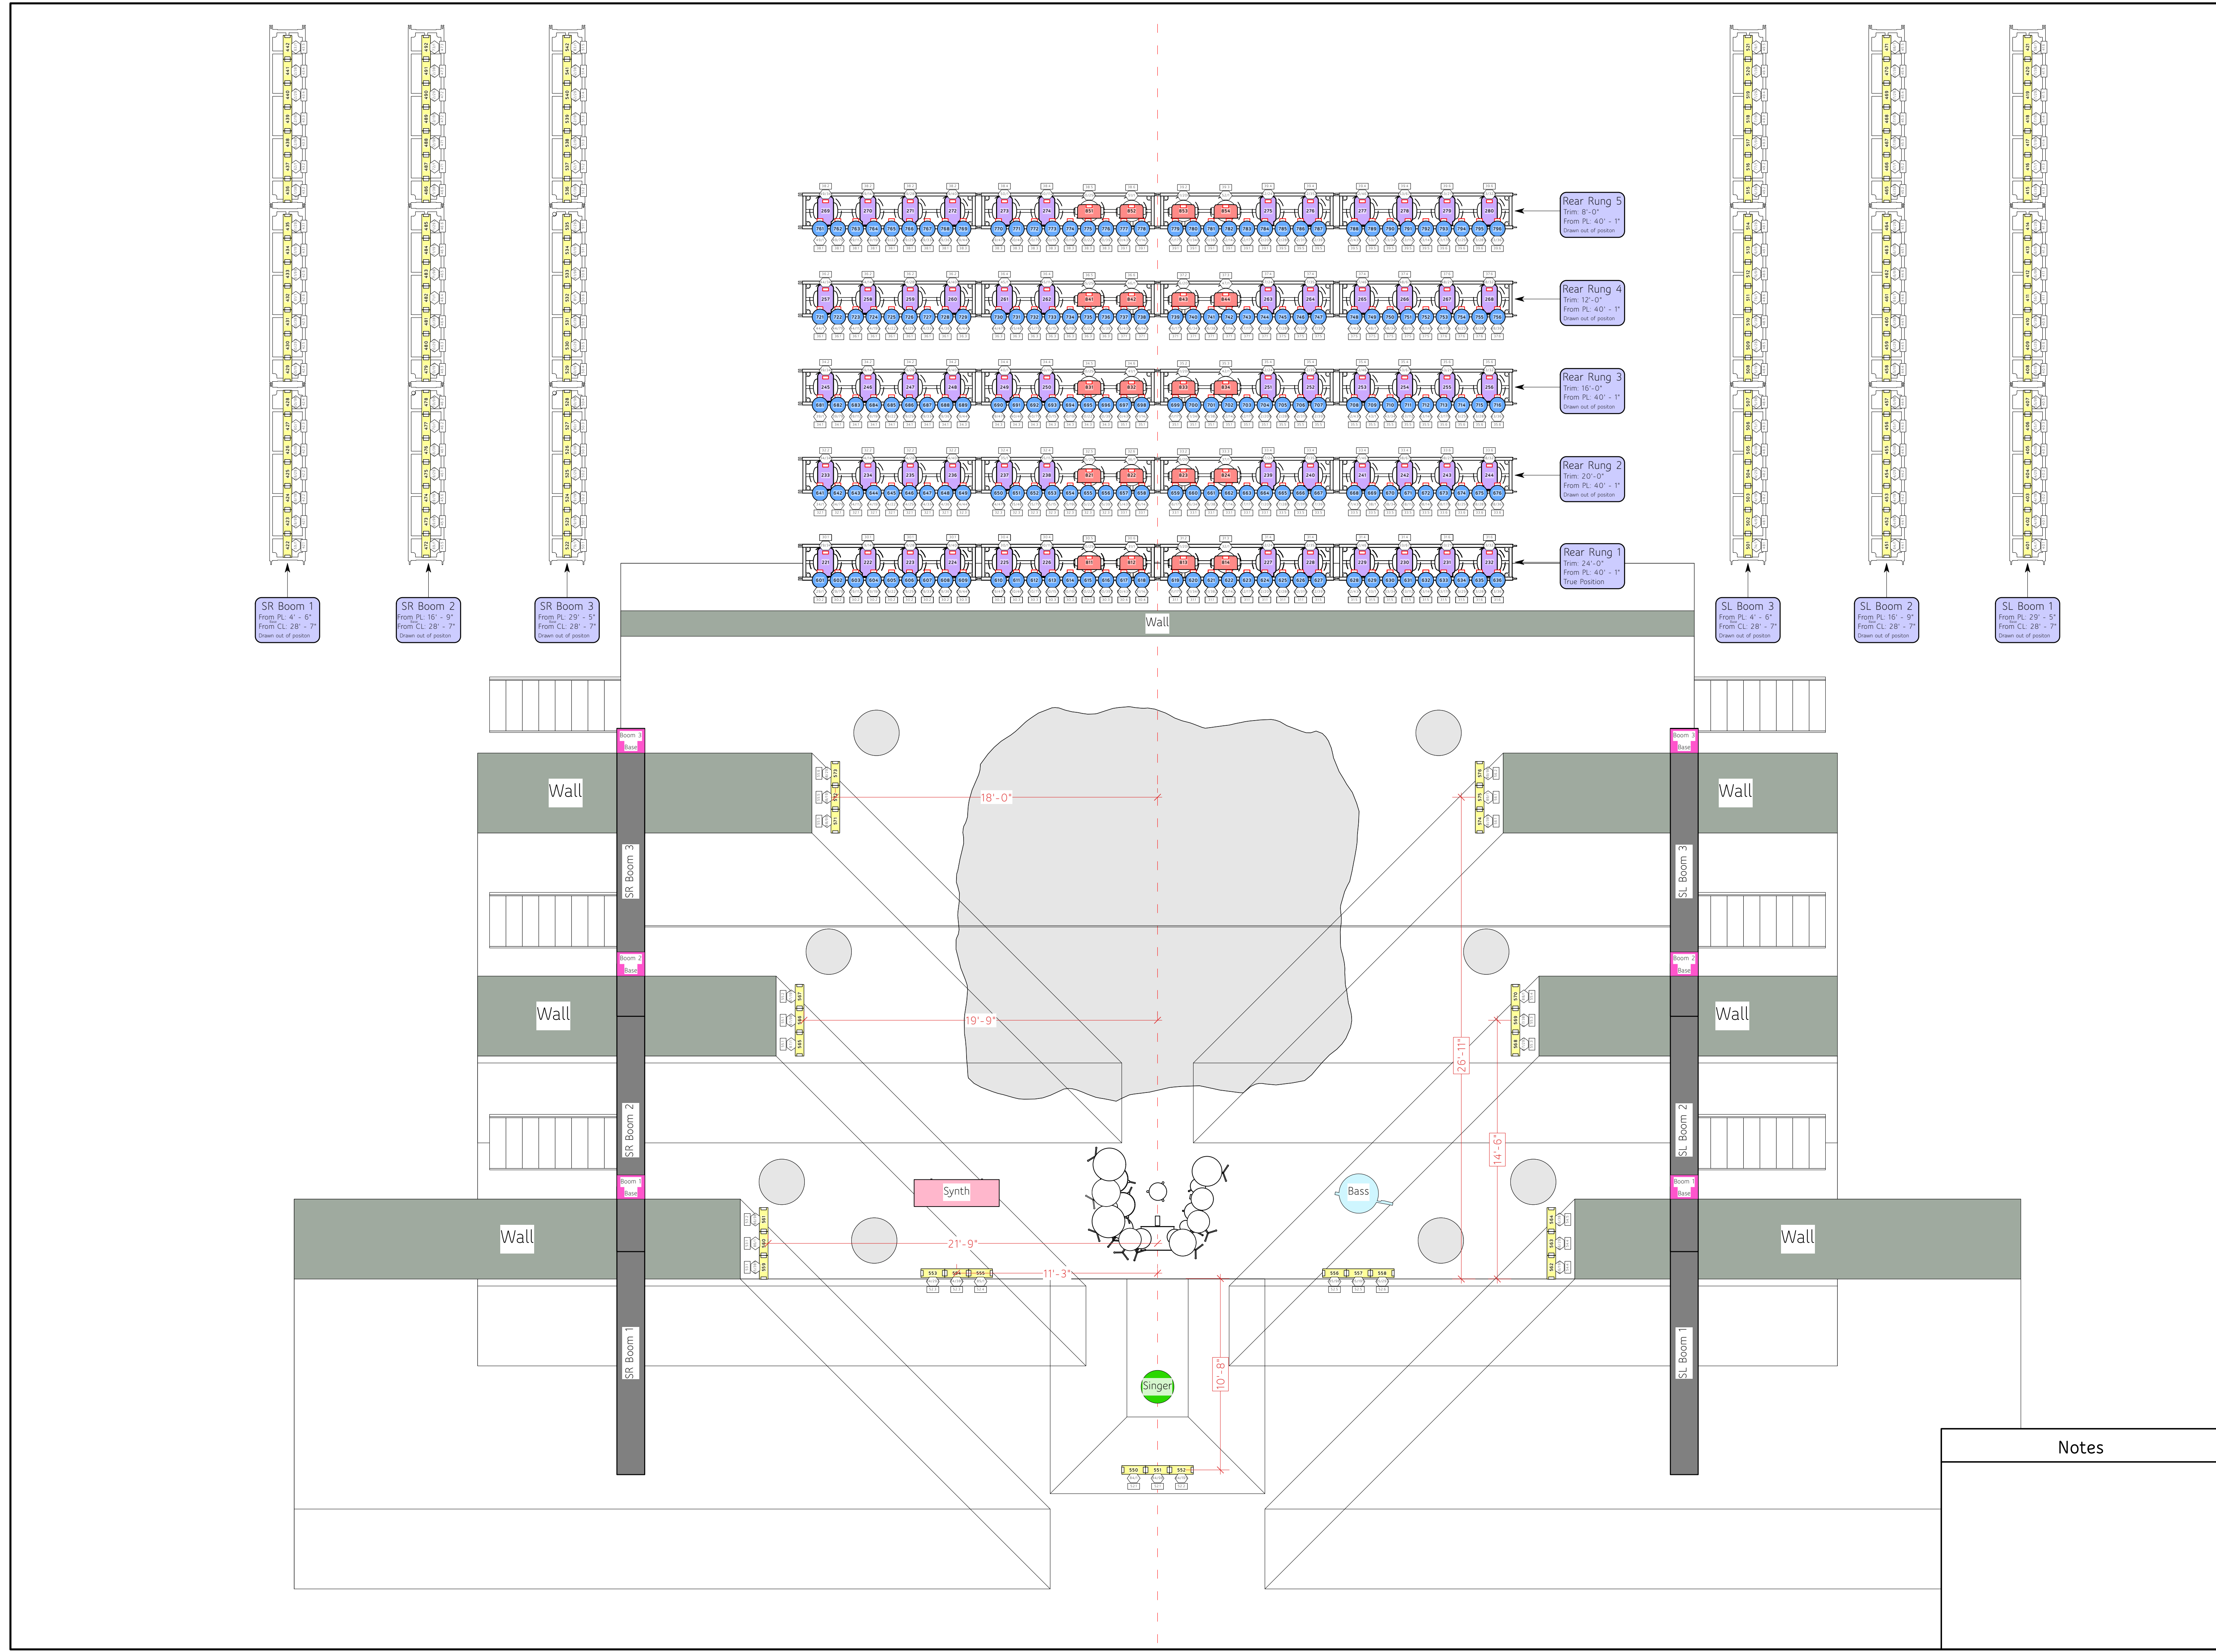
Advisor II Sharon Huizinga

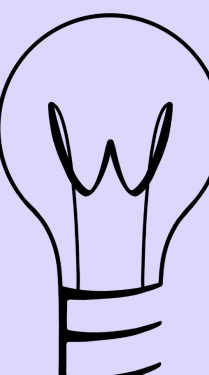
Venue VWX Base Arena

Date: 12/1/25













Sheet Title:
LX Full Stage Top View


mos def 9/11
















Everson Lighting

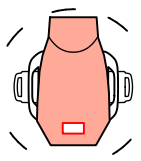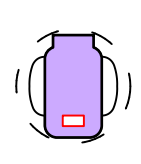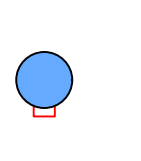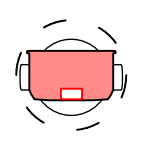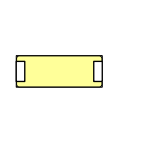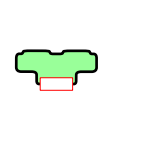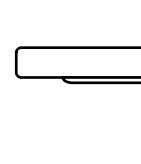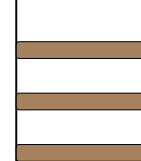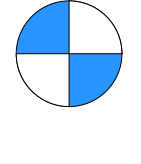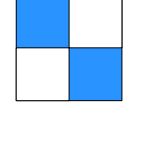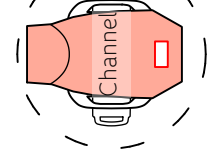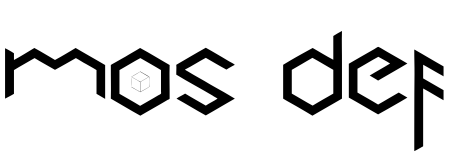
	Varilite VL3600IP 1000 W 46
	Ayrton Cobra 480 W 162
	Ayrton Kyalami 200 W 180
	GLP Impression X5 Maxx 1500 W 20
	Chauvet Color Strike M 870 W 153
	Chauvet Strike Array 4 247 W 42
	ChromaQ Colorforce II 72 800 W 46
	Barco UDX-4K32 2,900 W 8
	1 Ton CM Lodestar 51
	2 Ton CM Lodestar 20
	Universe Address Fixtures
Typical	Scale: 1/4" = 1'
Draftsperson	Will Everson
Designer	Will Everson
Director	Will Everson
Advisor I	Cory FitzGerald
Advisor II	Sharon Huizinga
Venue	VWX Base Arena
Date:	12/1/25
Sheet Title:	LX Deck Plate
	10/11

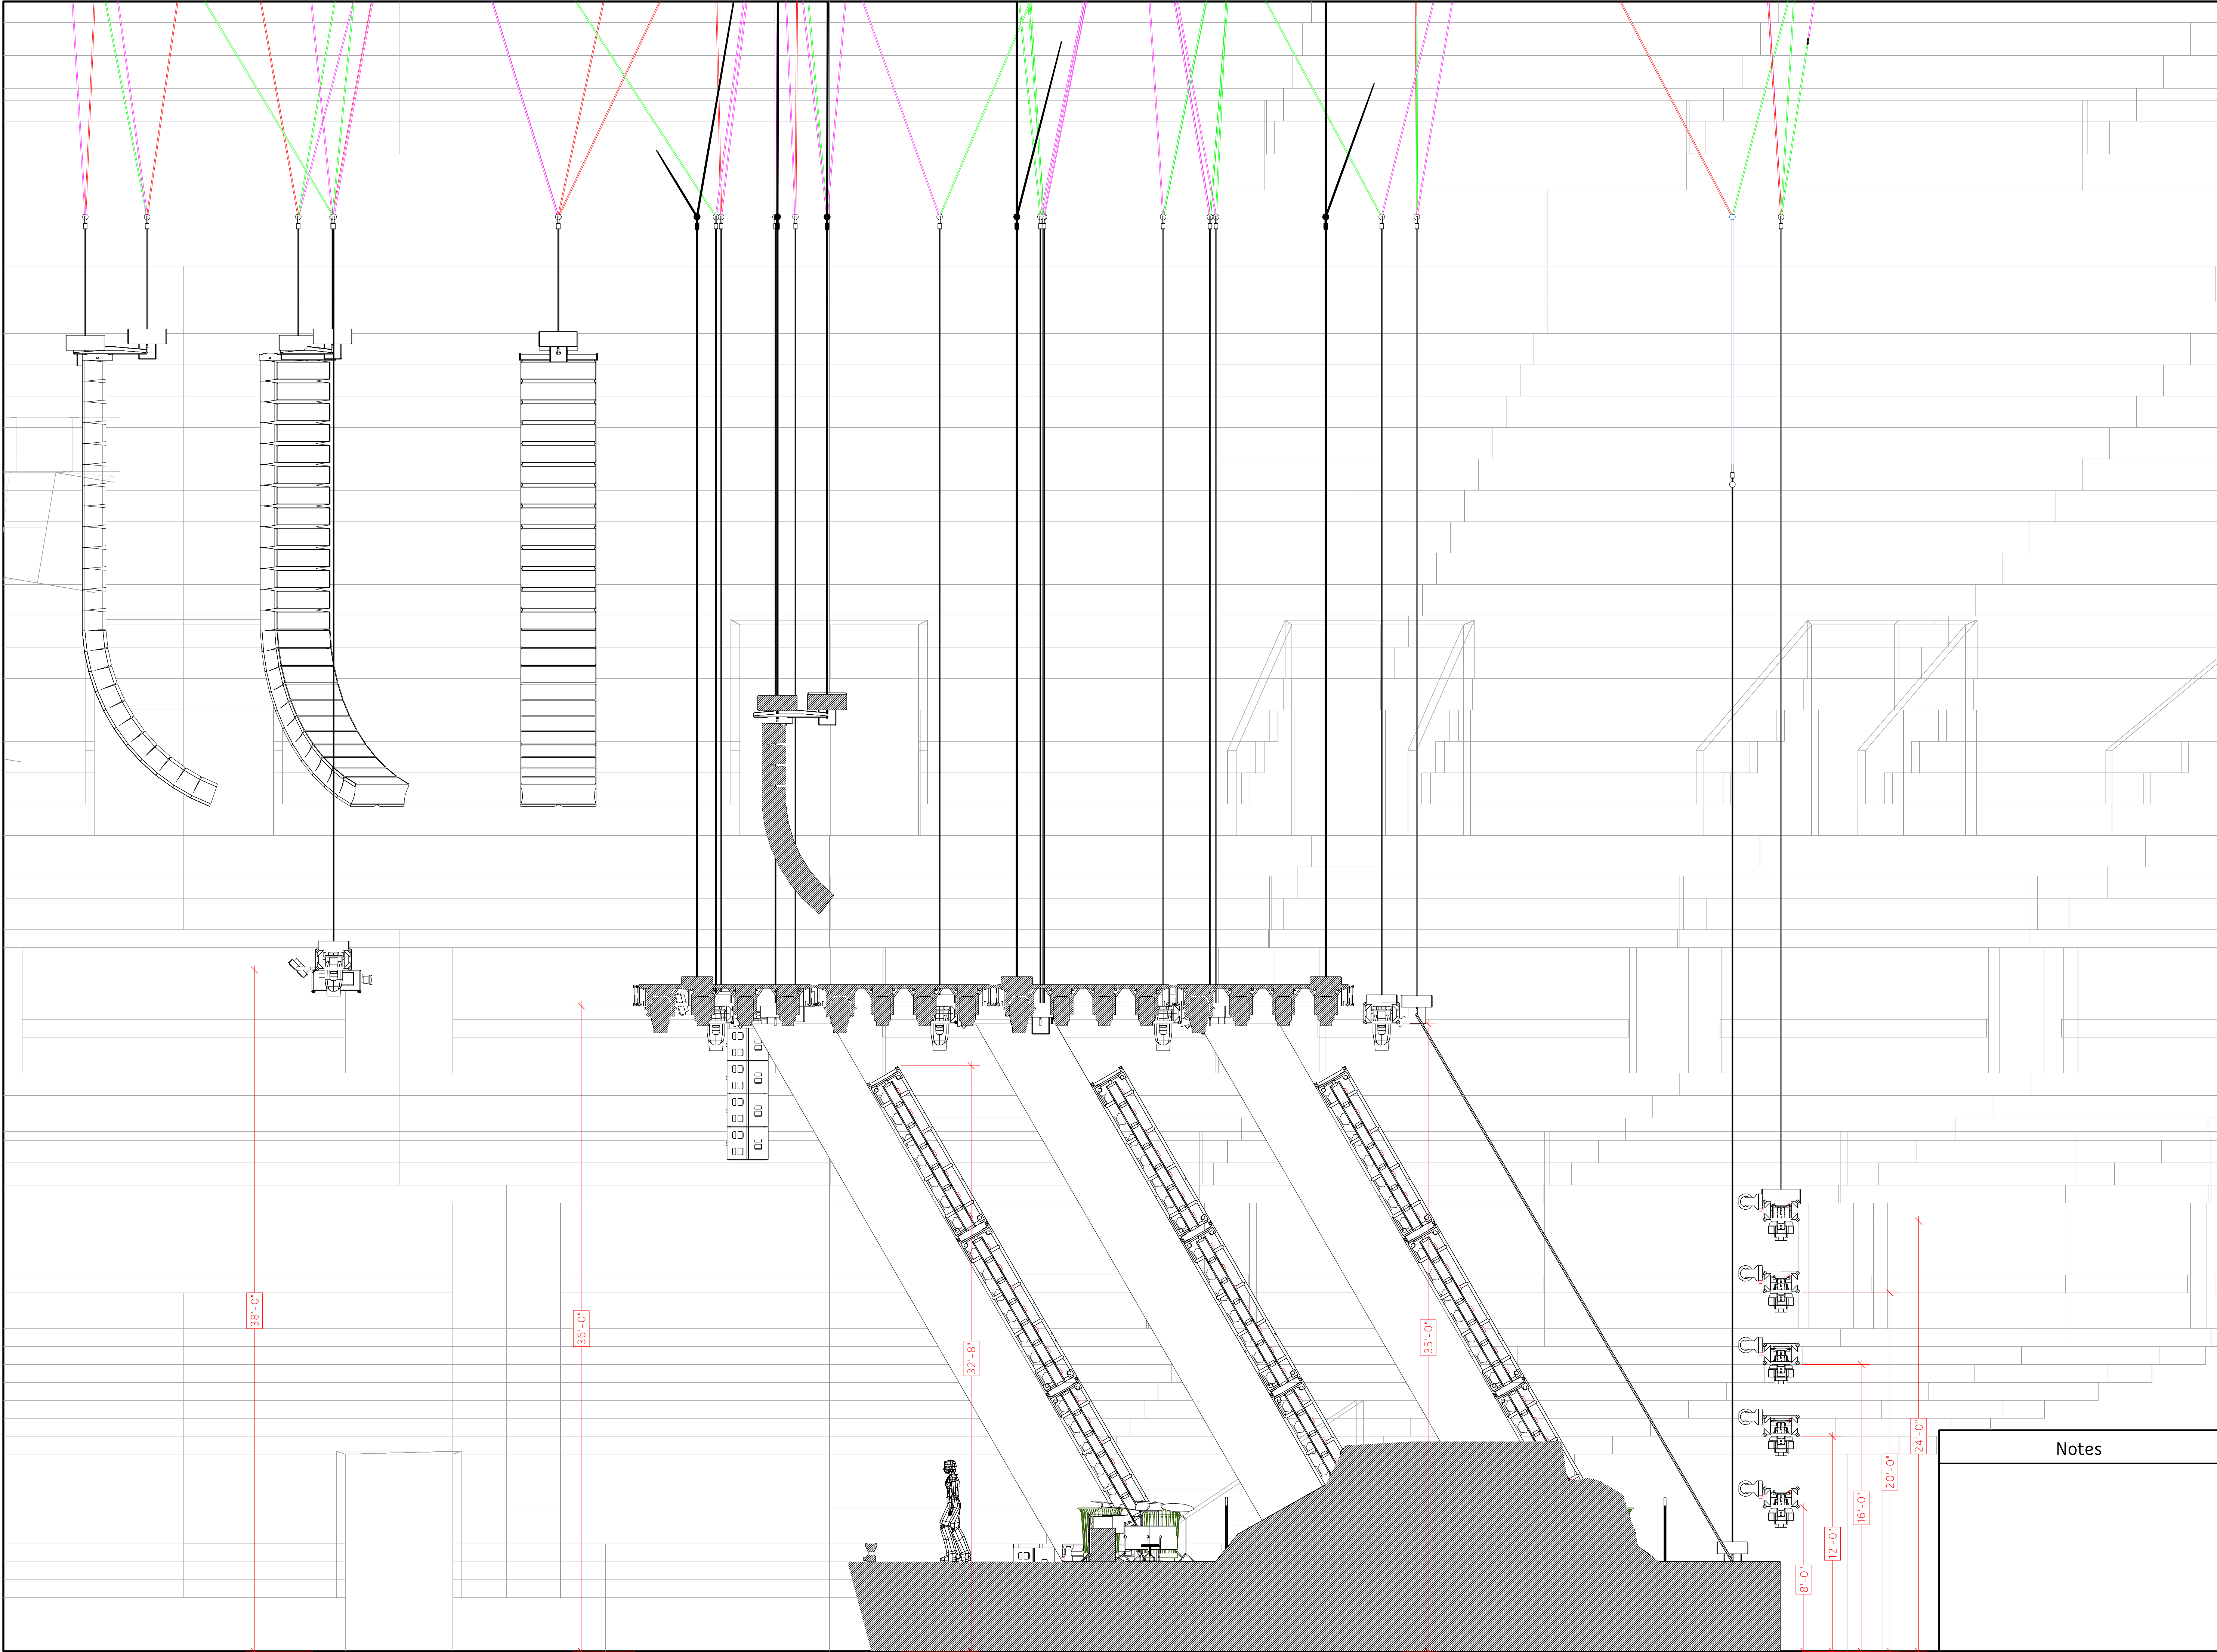

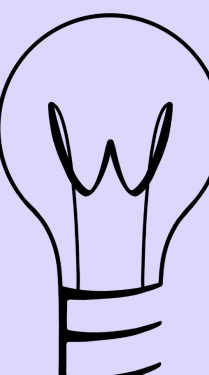

Everson Lighting

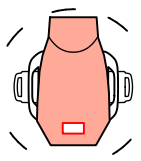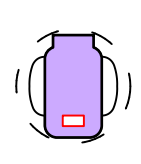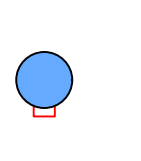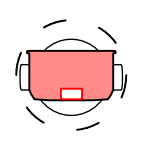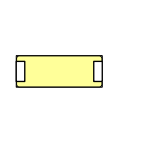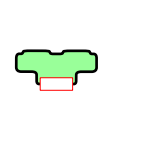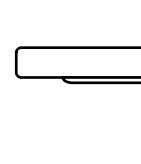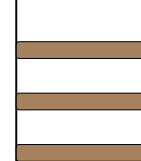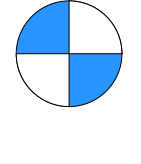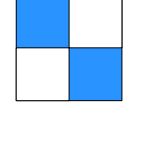	Varilite VL3600IP 46	1000 W
	Ayrton Cobra 162	480 W
	Ayrton Kyalami 180	200 W
	GLP Impression X5 Maxx 20	1500 W
	Chauvet Color Strike M 153	870 W
	Chauvet Strike Array 4 42	247 W
	ChromaQ Colorforce II 72 46	800 W
	Barco UDX-4K32 8	2,900 W
	1 Ton CM Lodestar 51	
	2 Ton CM Lodestar 20	

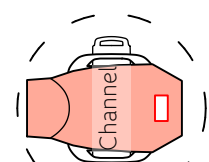


Universe Address Fixture

Typical

Scale:
1/4" = 1'

Draftsperson	Will Everson
Designer	Will Everson
Director	Will Everson
Advisor I	Cory FitzGerald
Advisor II	Sharon Huizinga
Venue	VWX Base Arena
Date:	12/1/25
Sheet Title:	LX Section

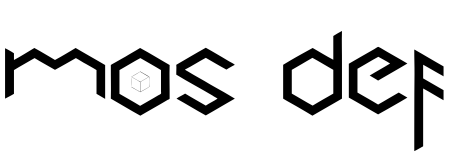

11 / 11